

Appendix H - Architectural Drawings for Oats Street Train Station (Plans, Elevations, Typical Sections) prepared by ALUA

VICTORIA PARK TO CANNING LEVEL CROSSING REMOVAL PROGRAM

OATS STREET STATION - ARCHITECTURAL

PACKAGE 1



PRINT IN COLOUR

FOR INFORMATION

A02	13.12.22	DEVELOPMENT APPLICATION	HAS	HAS	JPD	BH	
A01	21.11.22	ISSUED FOR INTERMEDIATE DETAILED DESIGN	HAS	HAS	JPD	BH	
A	21.07.22	ISSUED FOR REFERENCE DESIGN	HAS	HAS	JPD	IS	
REV	DATE	AMENDMENT	DSN	DRN	CHK	APP	
ORIG SIZE							
A1							
		0 10 20 30 40 50 100mm		This document must not be copied without PTA's written permission, and the contents thereof must not be imparted to a third party nor be used for any unauthorised purpose.			
		AT ORIGINAL PLOT SIZE					



Contractor No: LXR-P1-Z2-OT-SN-AR-DWG-00001

VALIDATION
SIGNATURE
DATE
DATE APPROVED


REFERENCES

SCALE
DATUM
HORIZONTAL: PCG20
VERTICAL: AHD71


DESIGNED	HASSELL
DRAWN	HASSELL
CHECKED	J.P. DAVIES
APPROVED	B. HOY
DATE	21/07/22

		VICTORIA PARK TO CANNING LEVEL CROSSING REMOVAL
OATS STREET - ARCHITECTURAL STATION WIDE COVER SHEET		PTA Drawing No: 04-A-71-AR0015 Rev: A02


CROSS REFERENCING

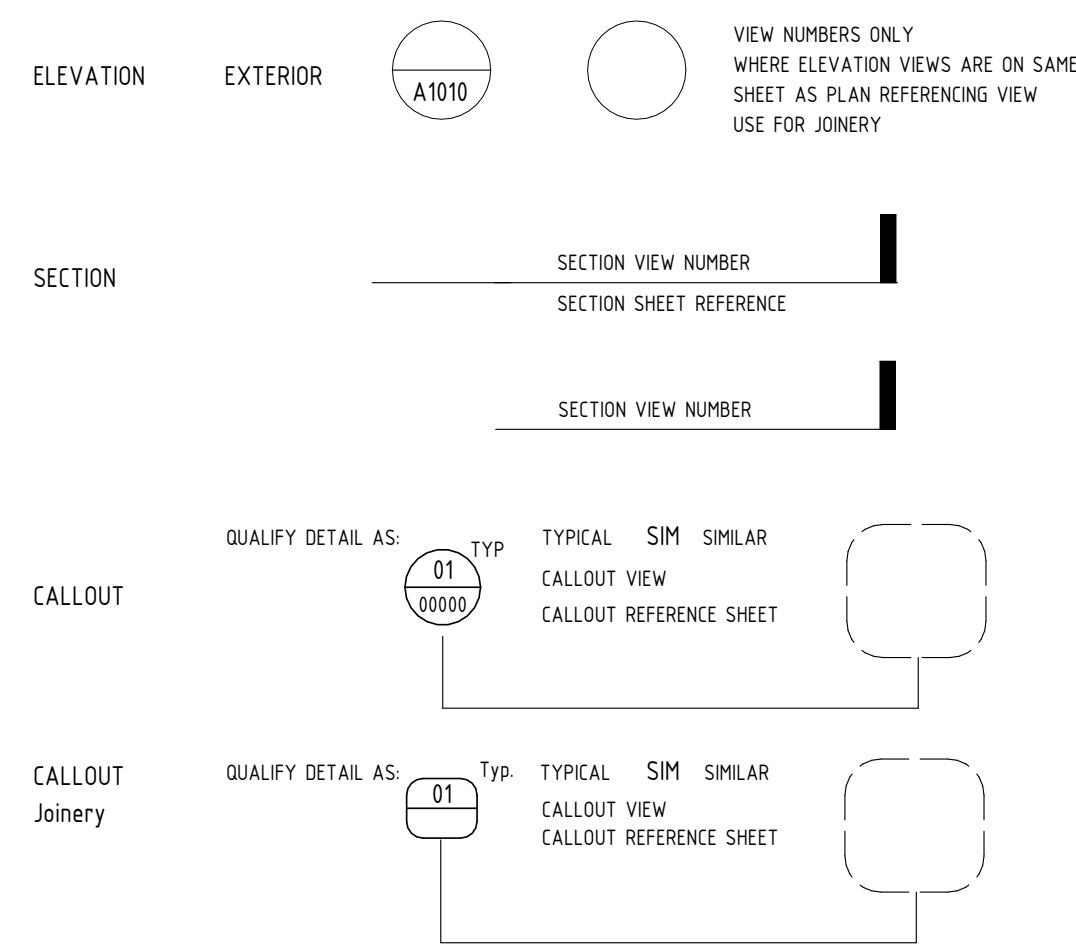

CROSS REFERENCING

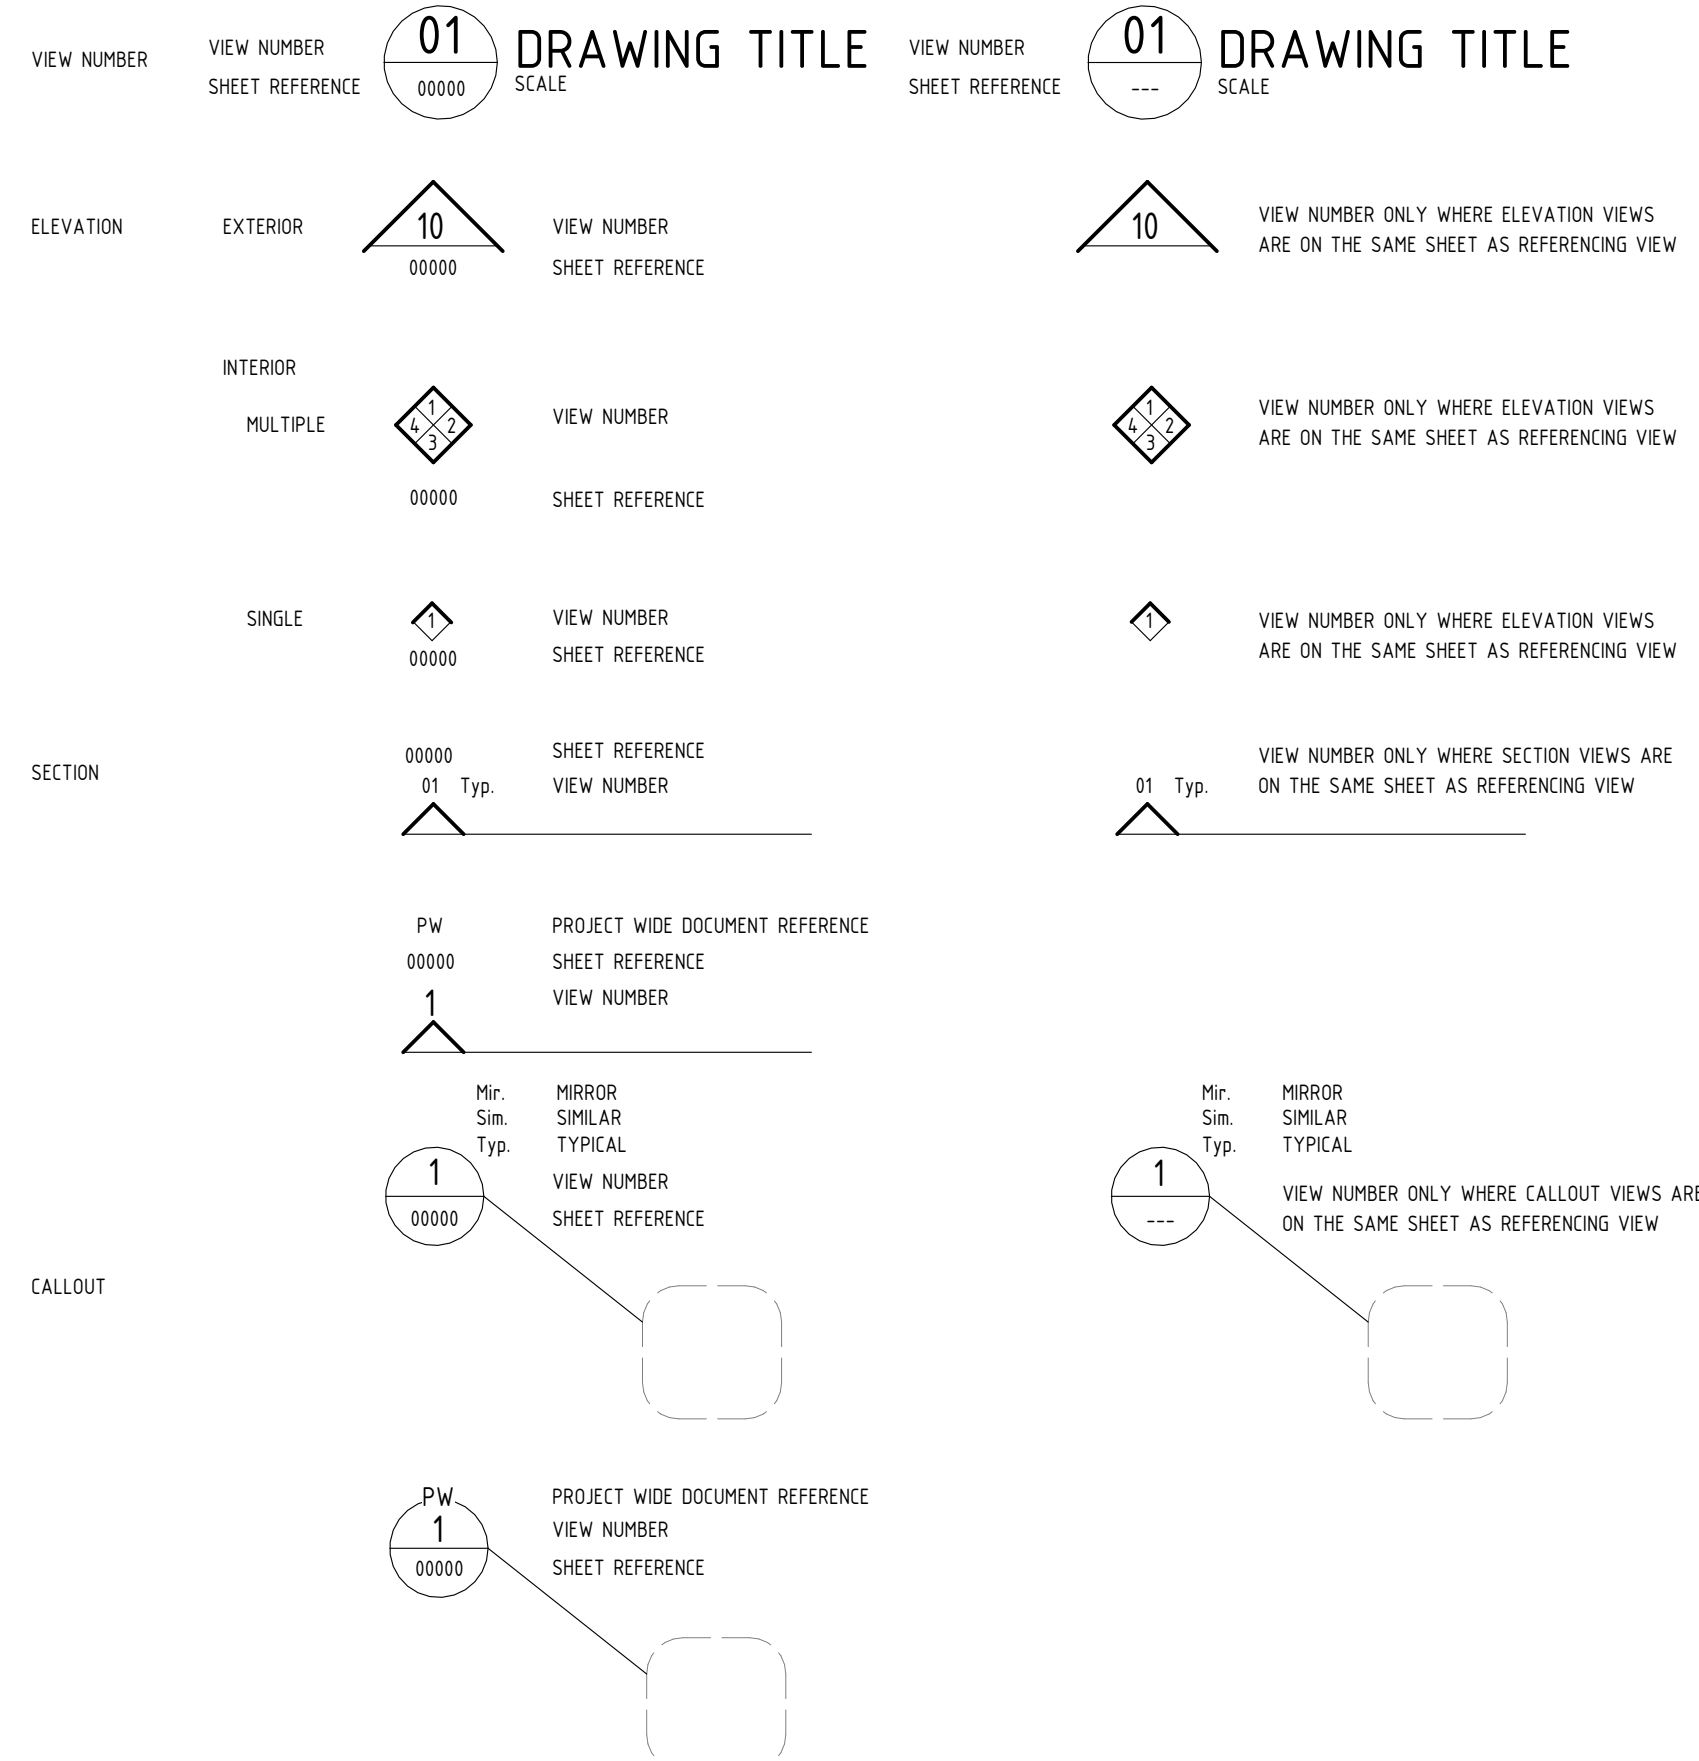

NEAREST INTERNAL GRIDLINE

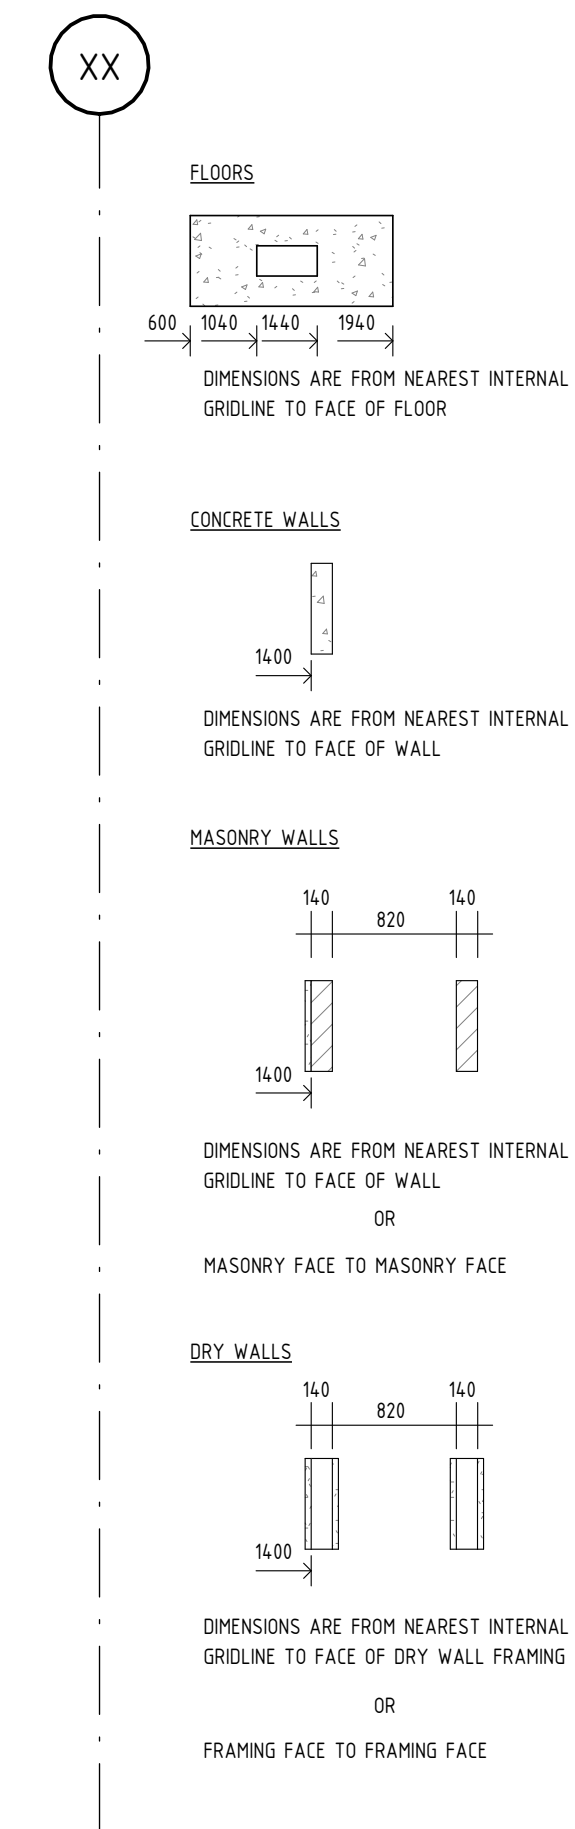

OWN OF VICTORIA PARK
Received: 6/02/2023

GRID MARKER	
LEVEL MARKER	LEVEL VALUE LEVEL NUMBER
PLAN LEVEL MARKER	
STEP SETDOWN MARKER	
SPOT ELEVATION	

CENTRELINE MARKER

BREAK LINE

SURFACE FALL

FALL 1:2

RAMPS

STAIRS

REVISION MARKER

A

This is a sample comment

MATCHLINE

CEILING ACCESS PANELS

AP

WALL		WALL TYPE		
DOOR		DOOR TYPE DOOR NUMBER		
WINDOW		WINDOW TYPE WINDOW NUMBER		
CEILING		CEILING TYPE HEIGHT AFFL		NO CEILING FINISH UNDERSIDE
ROOM		ROOM NAME ROOM NUMBER		
JOINERY / CASEWORK		JO-01		
MATERIAL & FINISHES				
FURNITURE & EQUIPMENT		CH-01		
GRAIN MARKER				

	COMMS. ACCESS PIT. REFER TO TELECOMMUNICATION SYSTEMS LOT IN THE BUILDING SERVICES PACKAGE XXX-630-00-PKG
	ELECTRICAL ACCESS PIT. REFER TO POWER & LIGHTING LOT IN THE BUILDING SERVICES PACKAGE XXX-630-00-PKG.
	PUBLIC ADDRESS ACCESS PIT. REFER TO TELECOMMUNICATION SYSTEM LOT IN THE BUILDING SERVICES PACKAGE XXX-630-00-PKG.
	HYDRAULIC ACCESS PIT. REFER TO HYDRAULICS LOT IN THE BUILDING SERVICES PACKAGE XXX-630-00-PKG.
	HEARING AID LOOP PIT. REFER TO RAIL OPERATING SYSTEM LOT IN THE BUILDING SERVICES PACKAGE XXX-630-00-PKG.
	HEARING AID LOOP. REFER TO RAIL OPERATING SYSTEM LOT IN THE BUILDING SERVICES PACKAGE XXX-630-00-PKG.

FOR INFORMATION

[illegible]

VALIDATION		REFERENCES	SCALE	DESIGNED	HASELL
SIGNATURE			1 : 50	DRAWN	HASELL
			DATUM	CHECKED	J.P. DAVIES
DATE	HORIZONTAL: PCG20			APPROVED	B. HOY
DATE APPROVED			VERTICAL: AHD71	DATE 21/07/22	

 Government of Western Australia Public Transport Authority	VICTORIA PARK TO CANNING LEVEL CROSSING REMOVAL	
	OATS STREET - ARCHITECTURAL STATION WIDE SYMBOLGY	
PTA Drawing No: 04-A-71-AR0017		Rev: A02

GENERAL ABBREVIATIONS

ACC	AIR CONDITIONING CONDENSER
ACL	ASSISTANCE CALL LIGHT
AF	APRON FLASHING, REFER TO SCHEDULE FOR DETAILS
AFFL	ABOVE FINISHED FLOOR LEVEL
AFG	AUTOMATIC FARE GATE
AG	ABOVE GROUND
AM	ARCHITECTURAL METALWORK (STAIR NOSING & THRESHOLD PLATES). REFER TO SCHEDULE FOR DETAILS
AP	ACCESS PANEL
ATM	AUTOMATIC TELLER MACHINE
AVVM	ADD VALUE VENDING MACHINE
BC	BARGE CAPPING, REFER TO SCHEDULE FOR DETAILS
BCT	BABy CHANGE TABLE
BF	BARGE FLASHING, REFER TO SCHEDULE FOR DETAILS
BG	BOX GUTTER
BH	BROOM HOLDER
BN-XX	RUBBISH BIN, REFER TO FF&E SCHEDULE FOR TYPE DETAILS
BS-XX	BALUSTRADE SYSTEM, REFER TO ARCHITECTURAL DRAWINGS FOR DETAILS
BLK-XX	BLOCKWORK, REFER TO M&F SCHEDULE FOR FINISHES, AND ARCHITECTURAL DRAWINGS FOR DETAILS
BM	BIRD MESH, REFER TO M&F SCHEDULE FOR DETAILS
BOL-XX	BOLLARD, REFER TO FF&E SCHEDULE
BP-XX	BIRD PROOFING, REFER TO FF&E SCHEDULE
BR	BACKREST (WC)
BRK	BROOM MOP RACK
CBU	CHILLED / BOILING WATER UNIT
CCTV	CLOSED CIRCUIT TELEVISION
CER	COMMUNICATION EQUIPMENT ROOM
CFC	COMPRESSED FIBRE CEMENT SHEETING
CH	COAT HOOK
CHS	CIRCULAR HOLLOW SECTION
CMJ	CONCRETE MOVEMENT JOINT
CJ	CONSTRUCTION JOINT
CL	CENTRELINE
CL-XX	CEILING / SOFFIT, REFER TO M&F SCHEDULE FOR TYPE DETAILS
CO-XX	CONCRETE FINISH, REFER TO M&F SCHEDULE FOR TYPE DETAILS
COL	COLUMN
CON-XX	CONCRETE WALL TYPE, REFER TO M&F SCHEDULE FOR TYPE DETAILS
CONC	REINFORCED CONCRETE
COS	CONFIRM ON SITE
CP	CLADDING PANEL TYPE
CPE	CAPPED CONDUIT POINT FOR FUTURE SERVICES RETICULATION
CPBD	CUPBOARD
CR	CARD READER
CS	CLEANER'S SINK
CSP	COLLECTION SUMP PIT
DXX	DOOR TYPE, REFER TO SCHEDULE FOR DOOR TYPE DETAILS DETAILS
DAPB	DESIGNATED ACCESSIBLE PARKING BAY
DB	DISTRIBUTION BOARD
DC-XX	DRAINAGE CHANNEL, REFER TO M&F SCHEDULE FOR DETAILS
DEJ	DOWELLED EXPANSION JOINT
DF	DRINK FOUNTAIN
DJ	DOWELLED JOINT
DKP	DOOR KICKPLATE
DIA	DIAMETER
DIGR	DIGITAL RADIO
DL	DOWNLIGHT
DO	DRAINAGE OUTLET
DP-XX	DOWNPIPE
DR-XX	FLOOR DRAINAGE OUTLET
DRB	DURESS BUTTON CONNECTED TO ALARM SYSTEM
DS	DIRECTIONAL SIGNAGE
EA	EQUAL ANGLE
EB-XX	EYE BOLT, PROPRIETARY ROOF SAFETY SYSTEM
EBP	EARTH BONDING PIT
EF	EXHAUST FAN
EG	EAVES GUTTER
EJ	EXPANSION JOINT
EM	EMERGENCY LIGHT
EP	ELECTRICAL PIT TYPE
EQ	EQUAL
EX	EXISTING ITEMS
FAS-XX	FASCIA, REFER M&F SCHEDULE FOR TYPE DETAILS
FBT-XX	FIXING BRACKET TYPE
FC	FIBRE CEMENT SHEETING
FCB	FIELD CABINET
FCL	FINISHED CEILING LEVEL
FCU	FILEING CABINET UNIT
FE-01	FENCE STATION (PALISADE FENCE) REFER TO M&F SCHEDULES FOR TYPE DETAILS.
FE-02	FENCE STATION (VHAIN LINK MESH FENCE) REFER TO M&F SCHEDULES FOR TYPE DETAILS.
FEX-01	FIRE EXTINGUISHER - DCP TYPE.
FEX-02	FIRE EXTINGUISHER - CO2 TYPE
FFL	FINISHED FLOOR LEVEL
FGL	FINISHED GROUND LEVEL
FH	FIRE HYDRANT
FL-XX	FLOOR FINISH, REFER TO SCHEDULE FOR TYPE DETAILS
FLB	FLOOR BOX - FLUSH MOUNT
FR	FRIDGE
FW	FLOOR WASTE
G	GATE, REFER TO GATE SCHEDULE FOR TYPE DETAILS
GALV	COLD GALVANISED
GL-XX	GLASS PANEL, REFER TO FACADE ENGINEERS SCHEDULE FOR GLASS TYPE DETAILS.
GP	STORMWATER GULLY PIT
GPD	GENERAL PURPOSE POWER OUTLET
GR-XX	GRAB RAIL, REFER TO FF&E SCHEDULE FOR TYPE DETAILS
HBD-XX	HAND BASIN, REFER TO FF&E SCHEDULE FOR TYPE DETAILS
HCB	HYDRAULIC CABINET
HD-XX	HAND DRYER, REFER TO FF&E SCHEDULE FOR TYPE DETAILS
HOG	HOT DIPPED GALVANISED
HJ	HORIZONTAL JOINT
HLP	HEARING AID LOOP PIT
HAL-XX	HEARING AID LOOP
HPH	HIGH PRESSURE HOSE OUTLET
HP	HYDRAULIC PIT

HPP	HIGH PRESSURE PUMP OUTLET
HR-XX	HANDRAIL, REFER TO M&F SCHEDULE FOR TYPE DETAILS
HS	HAND SOAP DISPENSER
HSP	HYDRAULIC SERVICES PIT
HTG-XX	HEEL GUARD TRENCH GRATE, REFER TO M&F SCHEDULE FOR TYPE DETAILS
HV	HIGH VOLTAGE
IJ	ISOLATION JOINT
INS-XX	INSULATION TYPE, REFER TO M&F SCHEDULE FOR TYPE DETAILS.
IOS	INSPECTION OPENING SITE
KJ	KEY JOINT
KR	KERB RAIL
KS	SECURITY KEY SWITCH
LB	LIFTING BEAM
LAB-XX	LADDER BRACKET, REFER TO M&F SCHEDULE FOR TYPE DETAILS
LEB	LIFT CALL BOLLARD
LCC	LIFT CONTROL CABINET
LF-XX	LIGHT FITTING, REFER TO ELECTRICAL ENGINEERS SCHEDULES FOR TYPE DETAILS
LFU-XX	LANDSCAPE FURNITURE/FITTING, REFER TO LANDSCAPE FF&E SCHEDULE
LF/R	LIGHT FITTING - RECESSED, REFER TO ELECTRICAL ENGINEERS SCHEDULES FOR TYPE DETAILS
LG	LEAF/HAIL GUARD, REFER TO M&F SCHEDULE FOR TYPES DETAILS.
LHP	LADDER HOOK POINT
LO-XX	LOCKER, REFER TO FF&E SCHEDULE FOR DETAILS
LP-XX	LIGHT POLE, REFER TO ELECTRICAL ENGINEERS SCHEDULES FOR TYPE DETAILS
LPP	LIFT SHAFT PUMP OUT POINT
LPO-XX	LIGHT POLE DOUBLE, REFER TO ELECTRICAL ENGINEERS SCHEDULES FOR TYPE DETAILS
LV	LOW VOLTAGE
LV-XX	LOUVRE, REFER TO M&F SCHEDULE FOR TYPE DETAILS
MCB	MECHANICAL CABINET / BOARD
MDB	MAIN DISTRIBUTION BOARD
MFG	MANUAL FARE GATE
MH	MANHOLE
MR-XX	MIRROR, REFER TO M&F SCHEDULE FOR TYPE DETAILS
MP	MPEC FIRE PANEL
MJ	MOVEMENT JOINT
MS	MOTION SENSOR
MW	MATWELL
NOM	NOMINAL
NTS	NOT TO SCALE
O/A	OVERALL
OF-XX	OVERFLOW / SPLITTER
OHLE	OVERHEAD LINE EQUIPMENT
OHW	OVERHEAD WIRES
PTL	PUBLIC TELEPHONE
PA	PUBLIC ANNOUNCEMENT (PA) SERVICES PIT
PB	PINBOARD
PC	PRECAST CONCRETE. REFER TO M&F SCHEDULE FOR TYPE DETAILS
PFC	PARALLEL FLANGE CHANNEL
PID	PASSENGER INFORMATION DISPLAY UNIT
PI	PASSENGER INFORMATION MODULE
PIR	PASSIVE INFRARED
PMJ	PAVING MOVEMENT JOINTS. TO BE INSTALLED AT MAX. 5m CENTRES, MAXIMUM AREA 16m2 THROUGHOUT PLATFORM PAVING IN ACCORDANCE WITH ARCHITECTURAL SPECIFICATION
PPR	PUBLIC PLACE RECYCLING BINS, REFER TO FF&E SCHEDULE FOR TYPE DETAILS
PPT	PHONE POINTS (TERMINATION)
PR	PRINTER (BY OTHERS)
PS	PRIORITY SEAT
PSP	PASSENGER SERVICES PANEL SUITE
PSHP	PRINCIPAL SHARED PATH
PT-XX	PAINT FINISH TYPE, REFER TO M&F SCHEDULE FOR TYPE DETAILS
PTD	PAPER TOWEL DISPENSER
P/T	PHONE, TAXI
RB	ROLLER BLIND
RC	RIDGE CAPPING, REFER TO M&F SCHEDULE FOR TYPE DETAILS
RD	ROLLER DOOR
RS-XX	ROOF FINISH, REFER M&F SCHEDULE FOR TYPE DETAILS.
RH	RAINWATER HEAD, REFER M&F SCHEDULE FOR TYPE DETAILS.
RHS	RECTANGULAR HOLLOW SECTION
RL	RELATIVE LEVEL (TO AUSTRALIAN HEIGHT DATUM SURVEY POINT- AHD)
SAFE	SAFE
SB	VEHICULAR SPEED BUMP
SC-XX	SCREENING, REFER TO M&F SCHEDULE FOR TYPE DETAILS
SCP	SMART CARD PROCESSOR
SD	STORMWATER DRAIN
SDC	SHARPS DISPOSAL CONTAINER
SDJ	SAW DOWELLED JOINT
SDU	SANITARY DISPOSAL UNIT
SE	SEALANT
SEA-XX	PASSENGER SEAT TYPE
SER	SIGNALLING EQUIPMENT ROOM
SF	SOAKER FLASHING
SH	SHELF
SHS	SQUARE HOLLOW SECTION
SJ	SLAB JOINT
SM-3	3 CAR TRAIN STOPPING MARK. REFER TO SCHEDULE FOR DETAILS
SM-6	6 CAR TRAIN STOPPING MARK. REFER TO SCHEDULE FOR DETAILS
SMSB	SITE MAIN SWITCHBOARD
SN-XX	STAIR NOSING, REFER TO M&F SCHEDULE FOR DETAILS
SNK	SINK STAINLESS STEEL
SP	SIGNALS PIT
SPC	SUMP PIT CHAMBER
SPS	STORMWATER PUMP STATION CONTROL PANEL
SPV	SUMP PIT VALVE BOX
SS	STAINLESS STEEL 316 GRADE UNO
SSL	STRUCTURAL SLAB LEVEL
SU	SUMP
SW	STORMWATER
SWG	STORMWATER GULLY
SWGp	STORMWATER GULLY PIT AND TRENCH GRATE
SWP	STORMWATER PIT
T	TO BE CONFIRMED
TBC	TO BE CONFIRMED
TG	TREE GRATE

TGSI-XX	TACTILE GROUND SURFACE INDICATORS TILE, REFER TO M&F SCHEDULE FOR TYPE DETAILS
TOC	TOP OF CONCRETE
TOW	TOP OF WALL
TPL-XX	THRESHOLD PLATE, REFER TO M&F SCHEDULE FOR TYPE DETAILS
TRH-XX	TOILET ROLL HOLDER, REFER TO FF&E SCHEDULE FOR TYPE DETAILS
TYPE	TYPICAL
UG	UNDER GROUND
UA	UNEQUAL ANGLE
UB	UNIVERSAL BEAM
UF	UNDER FLASHING
UNO	UNLESS NOTED OTHERWISE
VJ	VERTICAL JOINT
VM	VENDING MACHINE
WB	WHITEBOARD
WC-XX	WC PAN, REFER TO FF&E SCHEDULE FOR TYPE DETAILS
WCWS	WHEELCHAIR WAITING SPACE
WIN-XX	WINDOWS, REFER TO WINDOW SCHEDULE FOR TYPE DETAILS
WL-XX	WALL LINING/CLADDING, REFER TO M&F SCHEDULE FOR TYPE DETAILS
WM	WATER MAINS MANHOLE
WMP	WATER MAINS PIT
WP	WATER PIT
WPM	WATERPROOF MEMBRANE, REFER TO M&F SHEDULE FOR TYPE DETAILS
WS	WHEEL STOP
WT-XX	WALL TYPE, REFER TO WALL TYPE DRAWING DETAILS
XX	WHERE CODES NOTE "- XX" IN LIEU OF SPECIFIC NUMBER, THIS INDICATES MORE THAN ONE

TOWN OF VICTORIA PARK
Received: 6/02/2023

PRINT IN COLOUR

FOR INFORMATION

Government of Western Australia
Public Transport Authority

VICTORIA PARK TO CANNING
LEVEL CROSSING REMOVAL

OATS STREET - ARCHITECTURAL
STATION WIDE
ABBREVIATIONS

PTA Drawing No: 04-A-71-AR0018

Rev: A02

DESIGNED

HASSELL

DRAWN

HASSELL

CHECKED

J.P. DAVIES

APPROVED

B. HOY

DATE

21/07/22

SCALE

1 : 50

DATUM

HORIZONTAL: PCG20
VERTICAL: AHD71

VALIDATION

SIGNATURE

DATE

DATE APPROVED

REFERENCES

CONTRACTOR No: LXR-P1-22-OT-SN-AR-DWG-00004

ARMADALE LINE UPGRADE ALLIANCE

Innovation to Reality

0105351-61A-PV2_WorkV2-1_Models\2_Revit\1_Model\Archive\221213_OatsStreet_DA\LXR-P1-22-OT-SN-AR-M3D-00001.rvt

REV

DATE

AMENDMENT

DSN

DRN

CHK


APP

ORIG SIZE

A1

AT ORIGINAL PLOT SIZE

This document must not be copied without PTA's written permission, and the contents thereof must not be imparted to a third party nor be used for any unauthorised purpose.

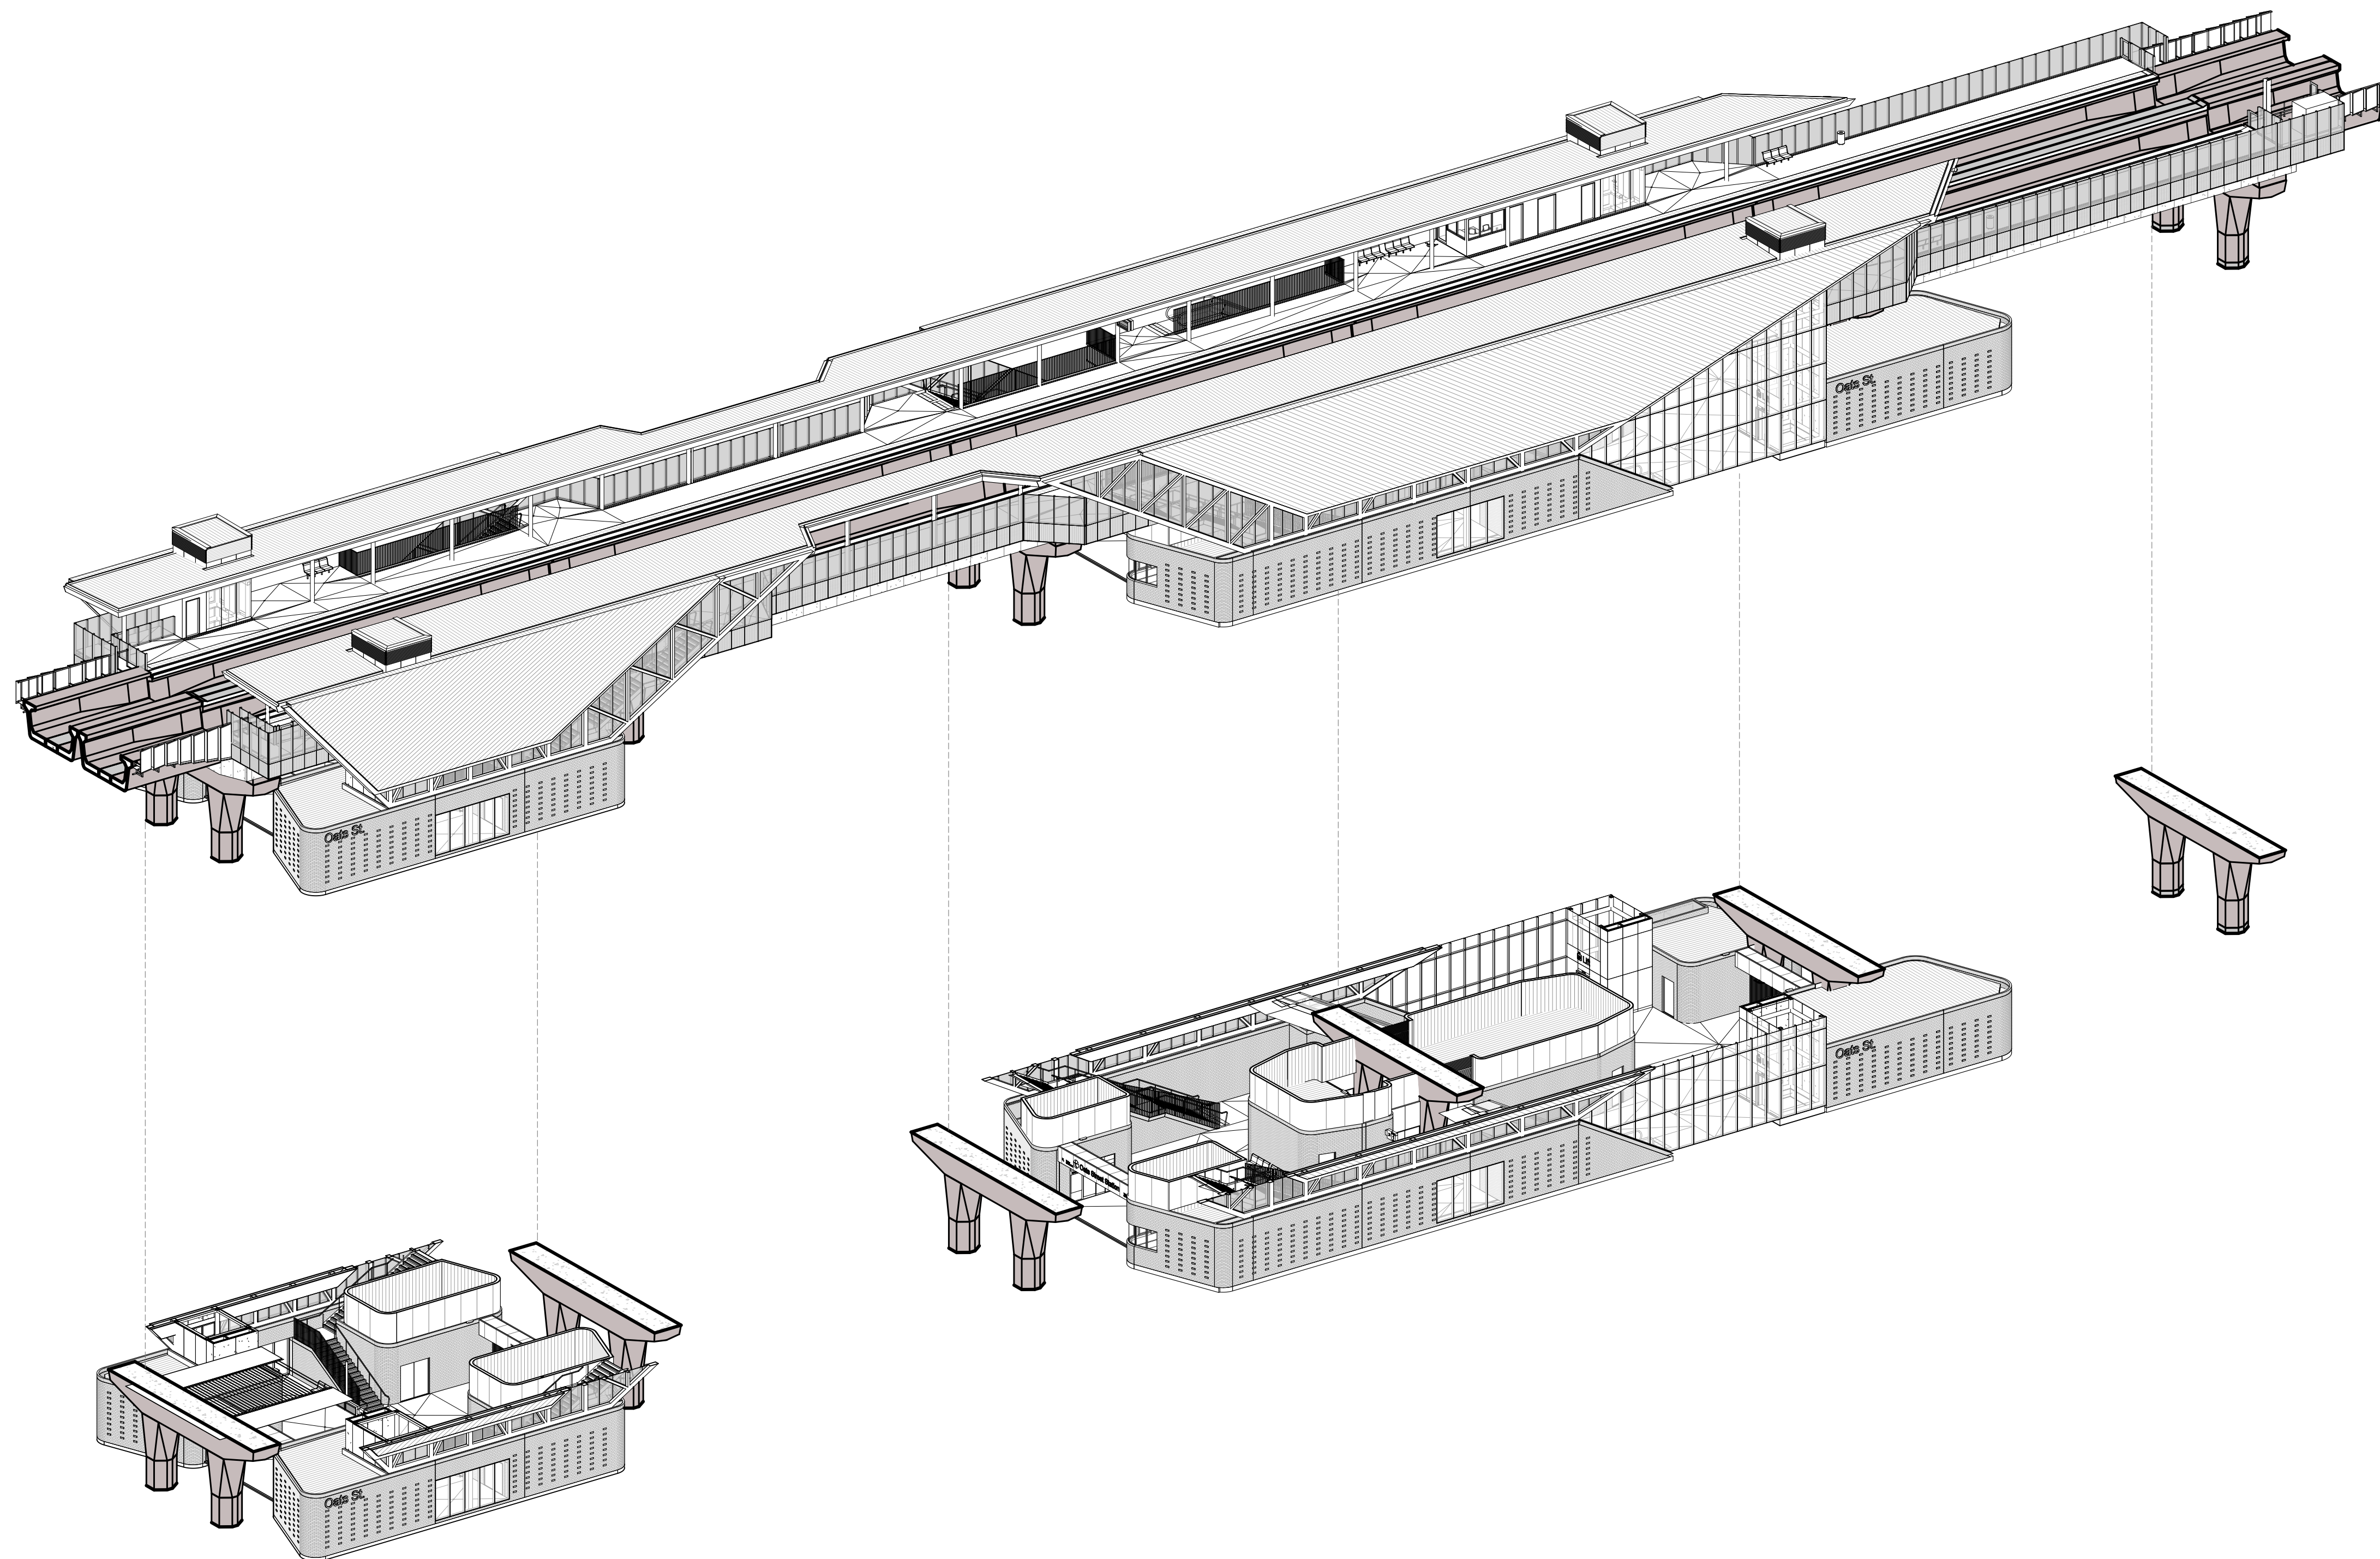

PRINT IN COLOUR

FOR INFORMATION

A02	13.12.22	DEVELOPMENT APPLICATION							
A01	21.11.22	ISSUED FOR INTERMEDIATE DETAILED DESIGN							
A	21.07.22	ISSUED FOR REFERENCE DESIGN							
REV	DATE	AMENDMENT	DSN	DRN	CHK	APP			
ORIG SIZE A1	 AT ORIGINAL PLOT SIZE		This document must not be copied without PTA's written permission, and the contents thereof must not be imparted to a third party nor be used for any unauthorised purpose.						



VALIDATION		REFERENCES	SCALE		DESIGNED	HASSELL
SIGNATURE					DRAWN	HASSELL
					CHECKED	J.P. DAVIES
DATE	DATUM		APPROVED		B. HOY	
DATE APPROVED	HORIZONTAL: PCG20 VERTICAL: AHD71		DATE		21/07/22	


 Government of Western Australia Public Transport Authority	VICTORIA PARK TO CANNING LEVEL CROSSING REMOVAL	
	OATS STREET - ARCHITECTURAL STATION WIDE AXONOMETRIC	
PTA Drawing No: 04-A-71-AR0020		Rev: A02



PRINT IN COLOUR

FOR INFORMATION

A02	13.12.22	DEVELOPMENT APPLICATION		HAS	HAS	JPD	BH
A01	21.11.22	ISSUED FOR INTERMEDIATE DETAILED DESIGN		HAS	HAS	JPD	BH
A	21.07.22	ISSUED FOR REFERENCE DESIGN		HAS	HAS	JPD	IS
REV	DATE	AMENDMENT		DSN	DRN	CHK	APP
ORIG SIZE							
A1							

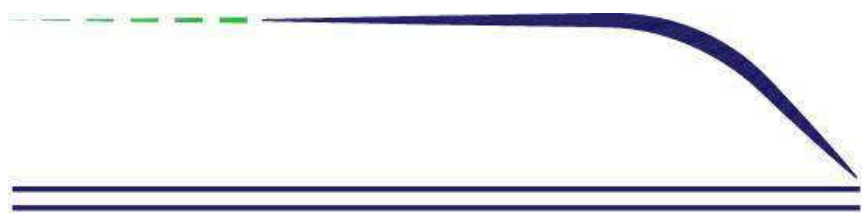

ARMADALE LINE UPGRADE ALLIANCE
Innovation to Reality

Contractor No: LXR-P1-Z2-OT-SN-AR-DWG-00008

VALIDATION
SIGNATURE
DATE
DATE APPROVED

REFERENCES

SCALE
DATUM
HORIZONTAL: PCG20
VERTICAL: AHD71

DESIGNED	HASSELL
DRAWN	HASSELL
CHECKED	J.P. DAVIES
APPROVED	B. HOY
DATE	21/07/22




VICTORIA PARK TO CANNING
LEVEL CROSSING REMOVAL

OATS STREET - ARCHITECTURAL
STATION WIDE
RENDER IMAGE_INTERNAL VIEW
PTA Drawing No: 04-A-71-AR0022 Rev: A02



NOTES:
1. BRIDGE VIADUCT STRUCTURE REFERENCE DESIGN ONLY IS SHOWN FOR COORDINATION PURPOSES, REFER STRUCTURAL ENGINEER'S DWG'S FOR ADDITIONAL DETAIL
2. REFER TO TRACK ENGINEER'S DRAWINGS FOR EXTENTS OF NEW RAIL AND STAGING, ALL VERTICAL AND HORIZONTAL TRACK DESIGN GEOMETRY AND PLATFORM EDGE LEVELS

1 LOCATION PLAN 01
1 : 1000

 

PRINT IN COLOUR

FOR INFORMATION

REV	DATE	AMENDMENT	DSN	DRN	CHK	APP
A02	13.12.22	DEVELOPMENT APPLICATION	HAS	HAS	JPD	BH
A01	21.11.22	ISSUED FOR INTERMEDIATE DETAILED DESIGN	HAS	HAS	JPD	BH
A	21.07.22	ISSUED FOR REFERENCE DESIGN	HAS	HAS	JPD	IS
ORIG SIZE	A1		AT ORIGINAL PLOT SIZE			

ARMADALE LINE UPGRADE ALLIANCE
Innovation to Reality

Contractor No: LXR-P1-22-OT-SN-AR-DWG-00010

VALIDATION
SIGNATURE
DATE
DATE APPROVED

REFERENCES

SCALE
1 : 1000
DATUM
HORIZONTAL: PCG20
VERTICAL: AHD71


DESIGNED	HASSELL
DRAWN	HASSELL
CHECKED	J.P. DAVIES
APPROVED	B. HOY
DATE	21/07/22

VICTORIA PARK TO CANNING
LEVEL CROSSING REMOVAL

OATS STREET - ARCHITECTURAL
STATION WIDE
LOCALITY PLAN


PTA Drawing No: 04-A-71-AR0025

Rev: A02

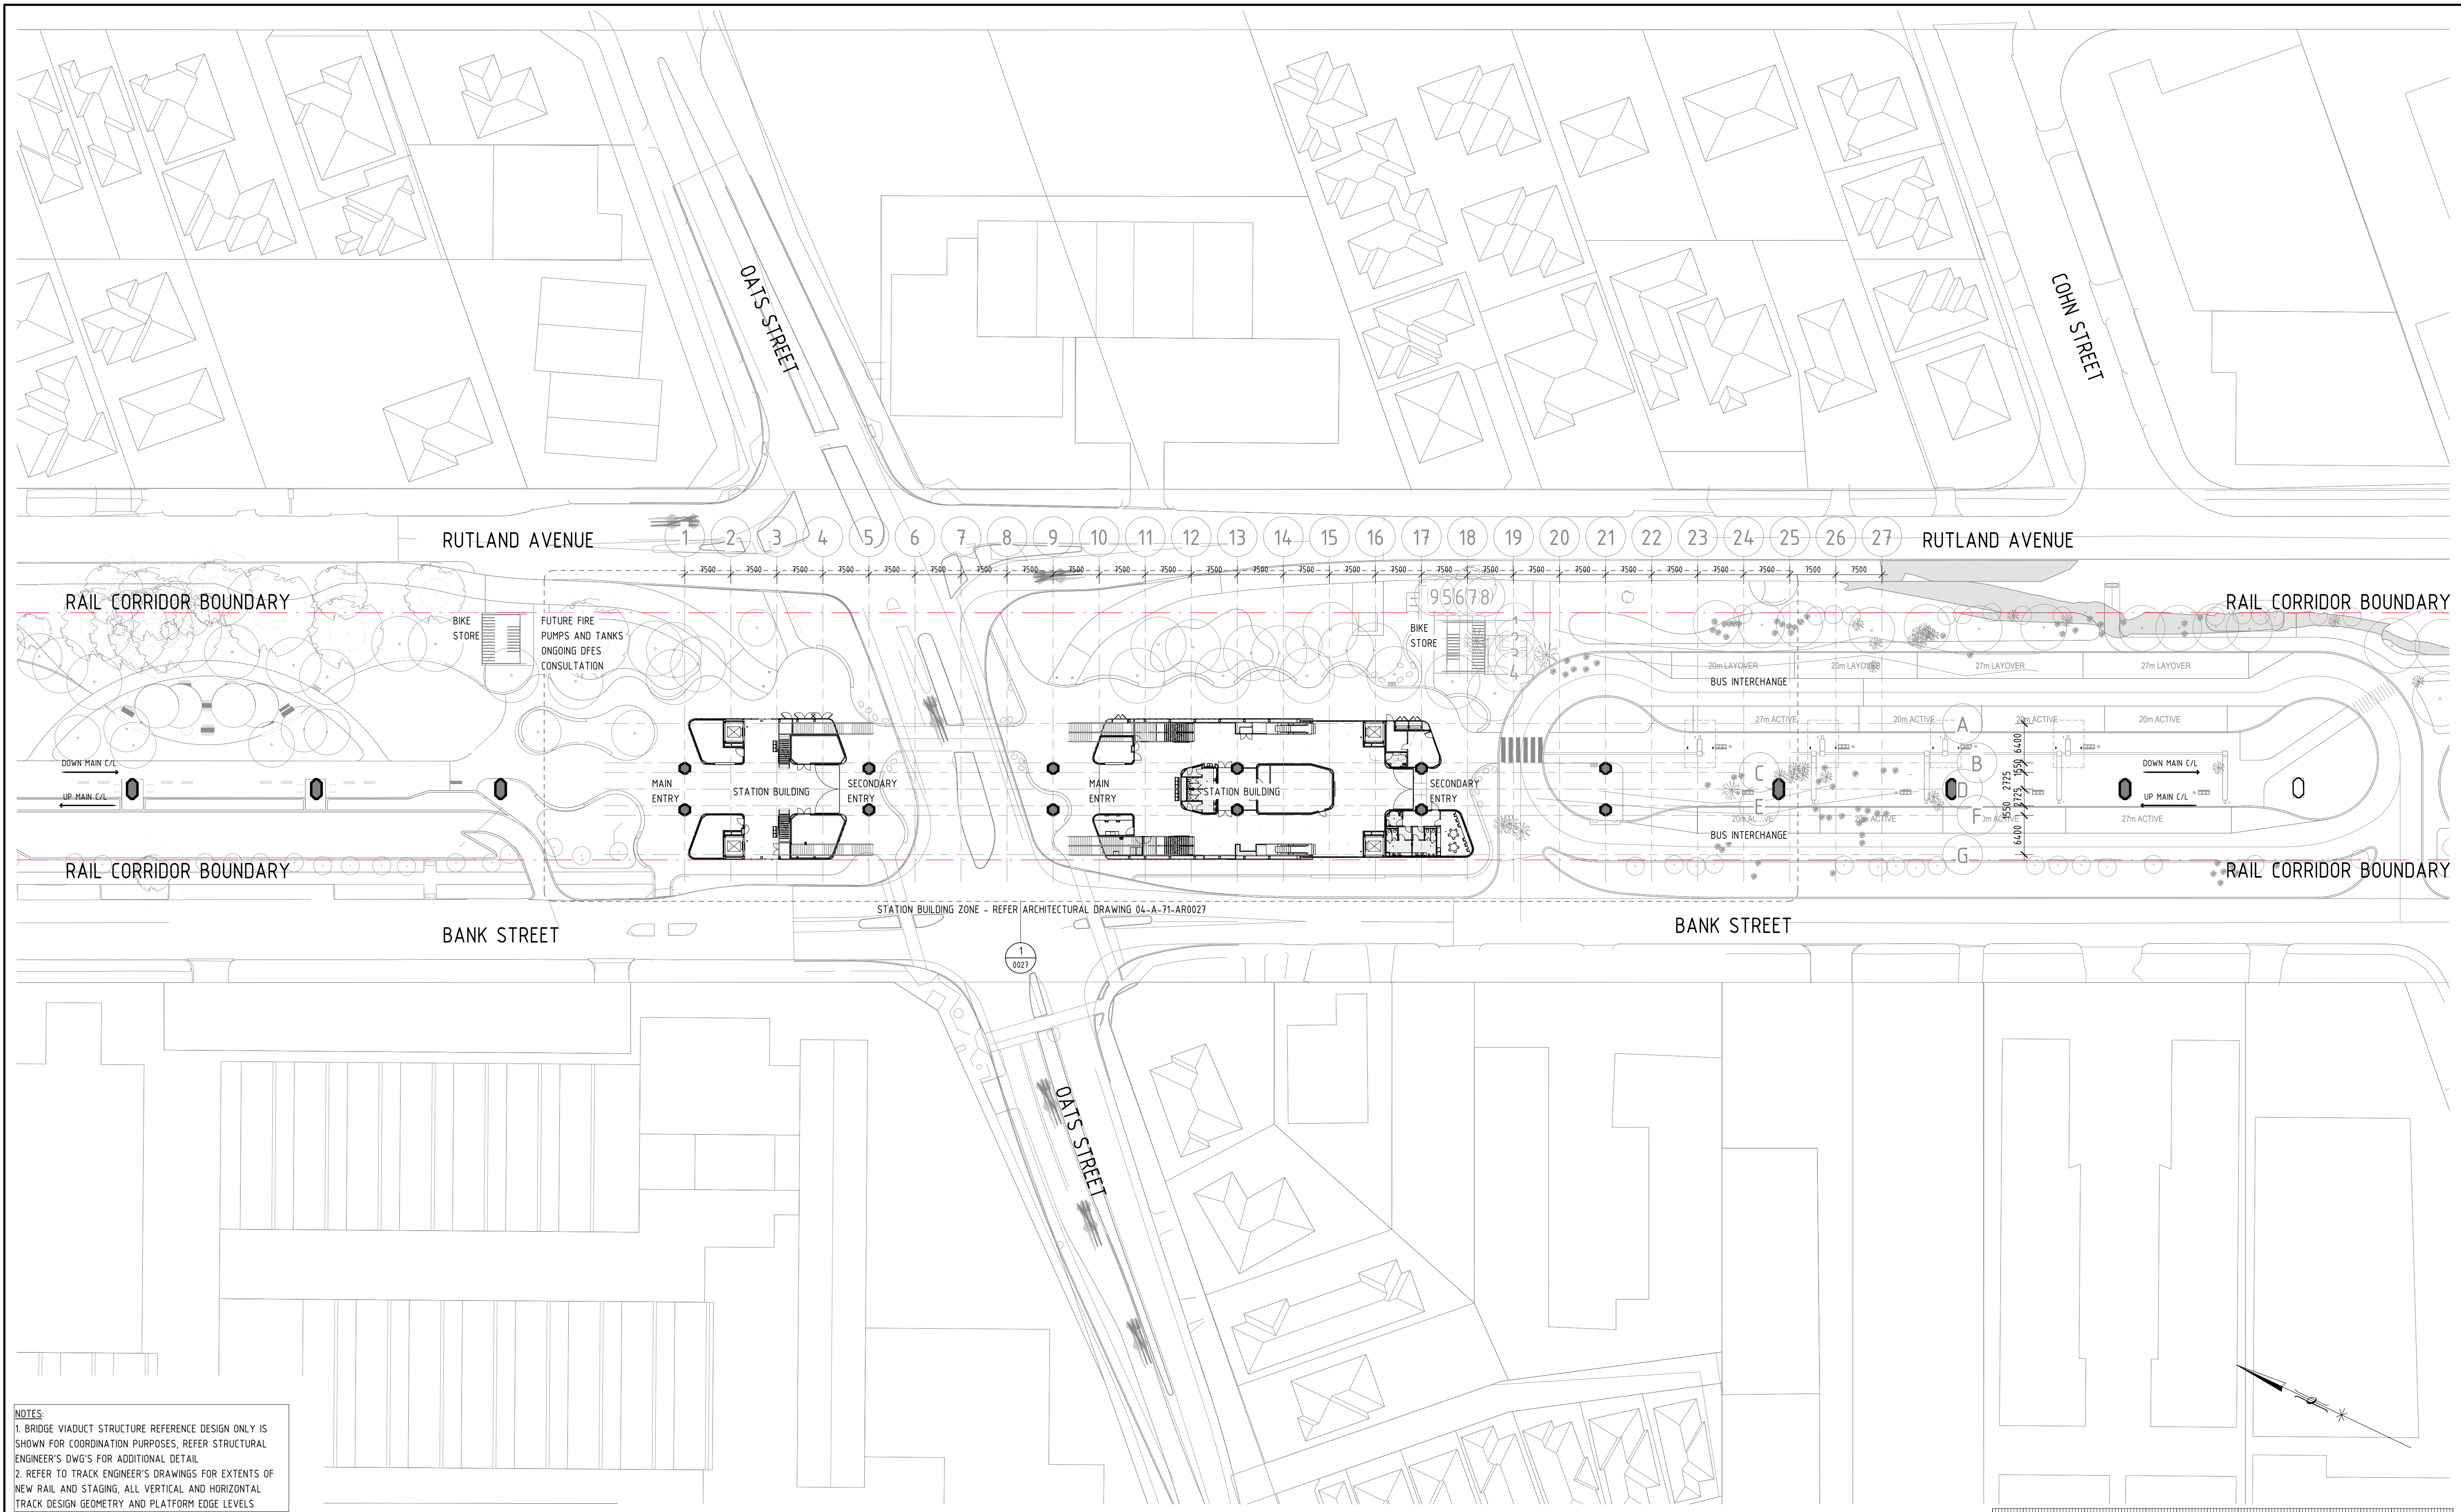

NOTES:
1. BRIDGE VIADUCT STRUCTURE REFERENCE DESIGN ONLY IS SHOWN FOR COORDINATION PURPOSES, REFER STRUCTURAL ENGINEER'S DWG'S FOR ADDITIONAL DETAIL
2. REFER TO TRACK ENGINEER'S DRAWINGS FOR EXTENTS OF NEW RAIL AND STAGING, ALL VERTICAL AND HORIZONTAL TRACK DESIGN GEOMETRY AND PLATFORM EDGE LEVELS

1 SITE PLAN 01
1 : 500

 

REV	DATE	AMENDMENT	DSN	DRN	CHK	APP
A02	13.12.22	DEVELOPMENT APPLICATION	HAS	HAS	JPD	BH
A01	21.11.22	ISSUED FOR INTERMEDIATE DETAILED DESIGN	HAS	HAS	JPD	BH
A	21.07.22	ISSUED FOR REFERENCE DESIGN	HAS	HAS	JPD	IS
ORIG SIZE	A1	AT ORIGINAL PLOT SIZE	This document must not be copied without PTA's written permission, and the contents thereof must not be imparted to a third party nor be used for any unauthorised purpose.			

Contractor No: LXR-P1-22-OT-SN-AR-DWG-00011

VALIDATION

SIGNATURE

DATE
DATE APPROVED

REFERENCES

SCALE
1 : 500

DATUM
HORIZONTAL: PCG20
VERTICAL: AHD71


DESIGNED HASSELL
DRAWN HASSELL
CHECKED J.P. DAVIES
APPROVED B. HOY
DATE 21/07/22

1500 (A1) / 1:1000 (A3)


FOR INFORMATION

VICTORIA PARK TO CANNING
LEVEL CROSSING REMOVAL

OATS STREET - ARCHITECTURAL
STATION WIDE
SITE PLAN
PTA Drawing No: 04-A-71-AR0026 Rev: A02

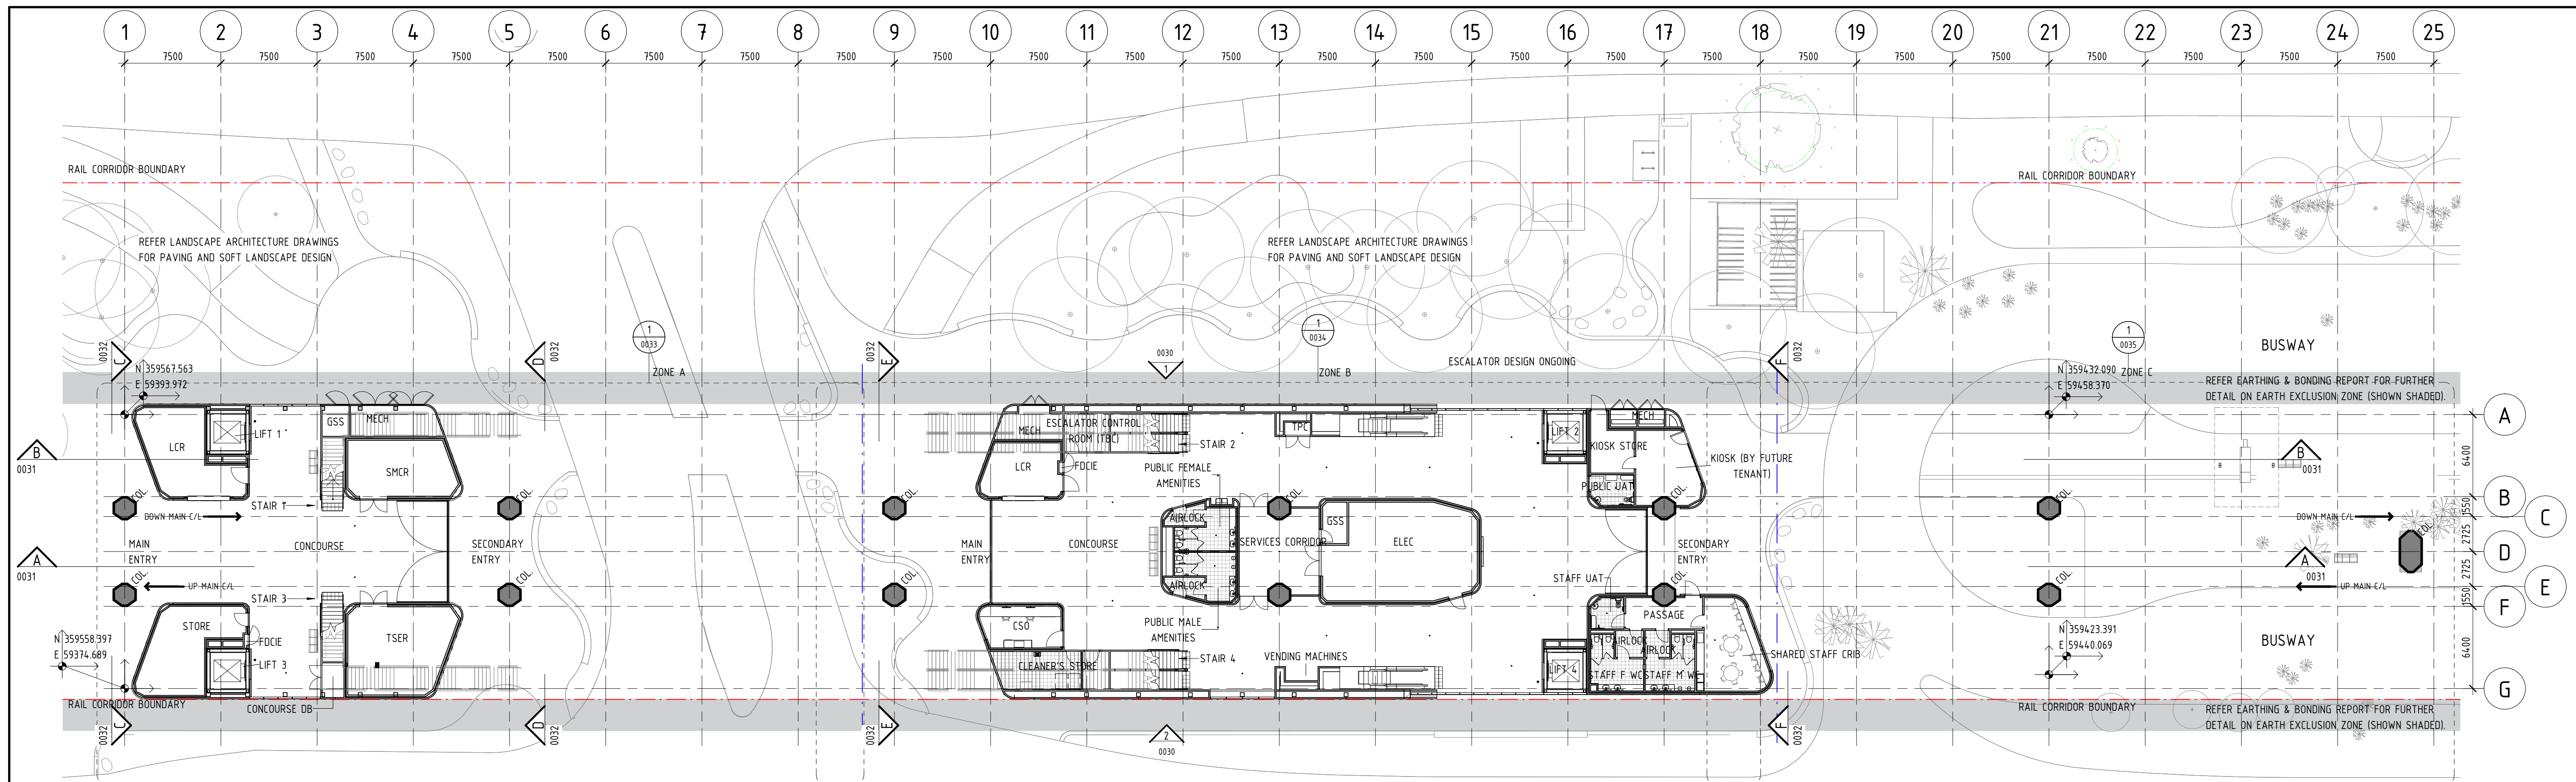


1 GA PLAN - CONCOURSE
1 : 250

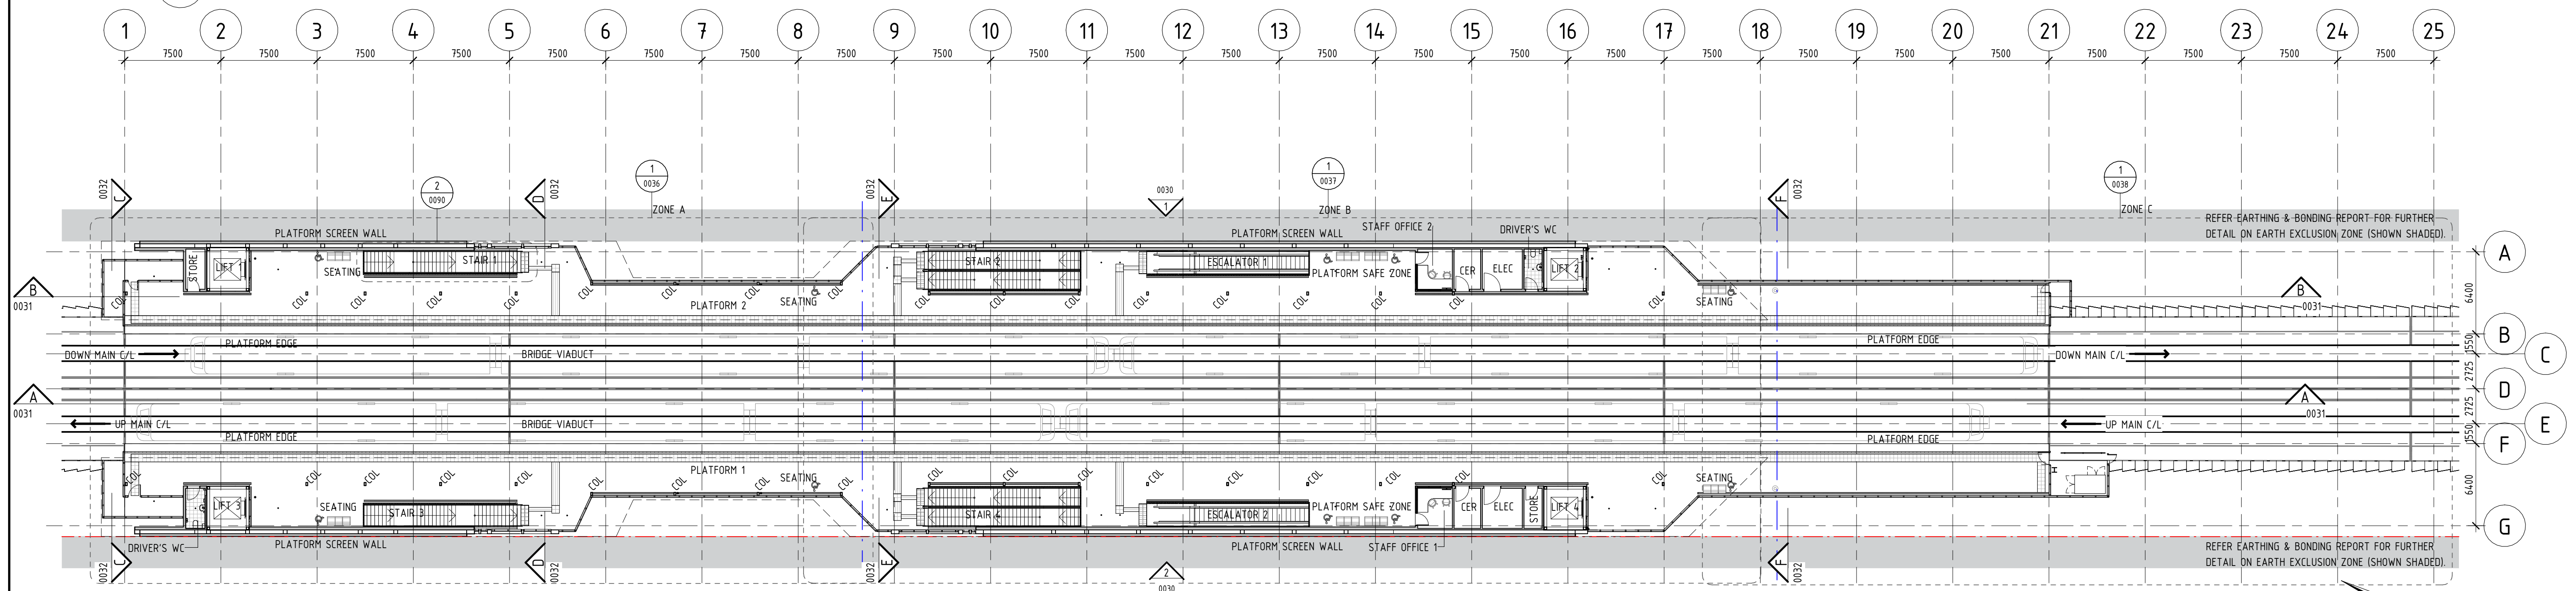

2 GA PLAN - PLATFORM
1 : 250

NOTES:
1. BRIDGE VIADUCT STRUCTURE REFERENCE DESIGN ONLY IS SHOWN FOR COORDINATION PURPOSES, REFER STRUCTURAL ENGINEER'S DWG'S FOR ADDITIONAL DETAIL
2. REFER TO TRACK ENGINEER'S DRAWINGS FOR EXTENTS OF NEW RAIL AND STAGING, ALL VERTICAL AND HORIZONTAL TRACK DESIGN GEOMETRY AND PLATFORM EDGE LEVELS

LEGEND:
--- INDICATES RAIL CORRIDOR BOUNDARY

 

PRINT IN COLOUR

FOR INFORMATION

Government of Western Australia
Public Transport Authority

VICTORIA PARK TO CANNING
LEVEL CROSSING REMOVAL

OATS STREET - ARCHITECTURAL
GENERAL ARRANGEMENT
GA PLANS

PTA Drawing No: 04-A-71-AR0027 Rev: A02

REV	DATE	AMENDMENT	DSN	DRN	CHK	APP
A02	13.12.22	DEVELOPMENT APPLICATION	HAS	HAS	JPD	BH
A01	21.11.22	ISSUED FOR INTERMEDIATE DETAILED DESIGN	HAS	HAS	JPD	BH
A	21.07.22	ISSUED FOR REFERENCE DESIGN	HAS	HAS	JPD	IS
ORIG SIZE	A1	AT ORIGINAL PLOT SIZE				


ARMADALE LINE UPGRADE ALLIANCE
Innovation to Reality

VALIDATION
SIGNATURE
DATE
DATE APPROVED


REFERENCES

SCALE
1 : 250
DATUM
HORIZONTAL: PCG20
VERTICAL: AHD71

DESIGNED HASSELL
DRAWN HASSELL
CHECKED J.P. DAVIES
APPROVED B. HOY
DATE 21/07/22

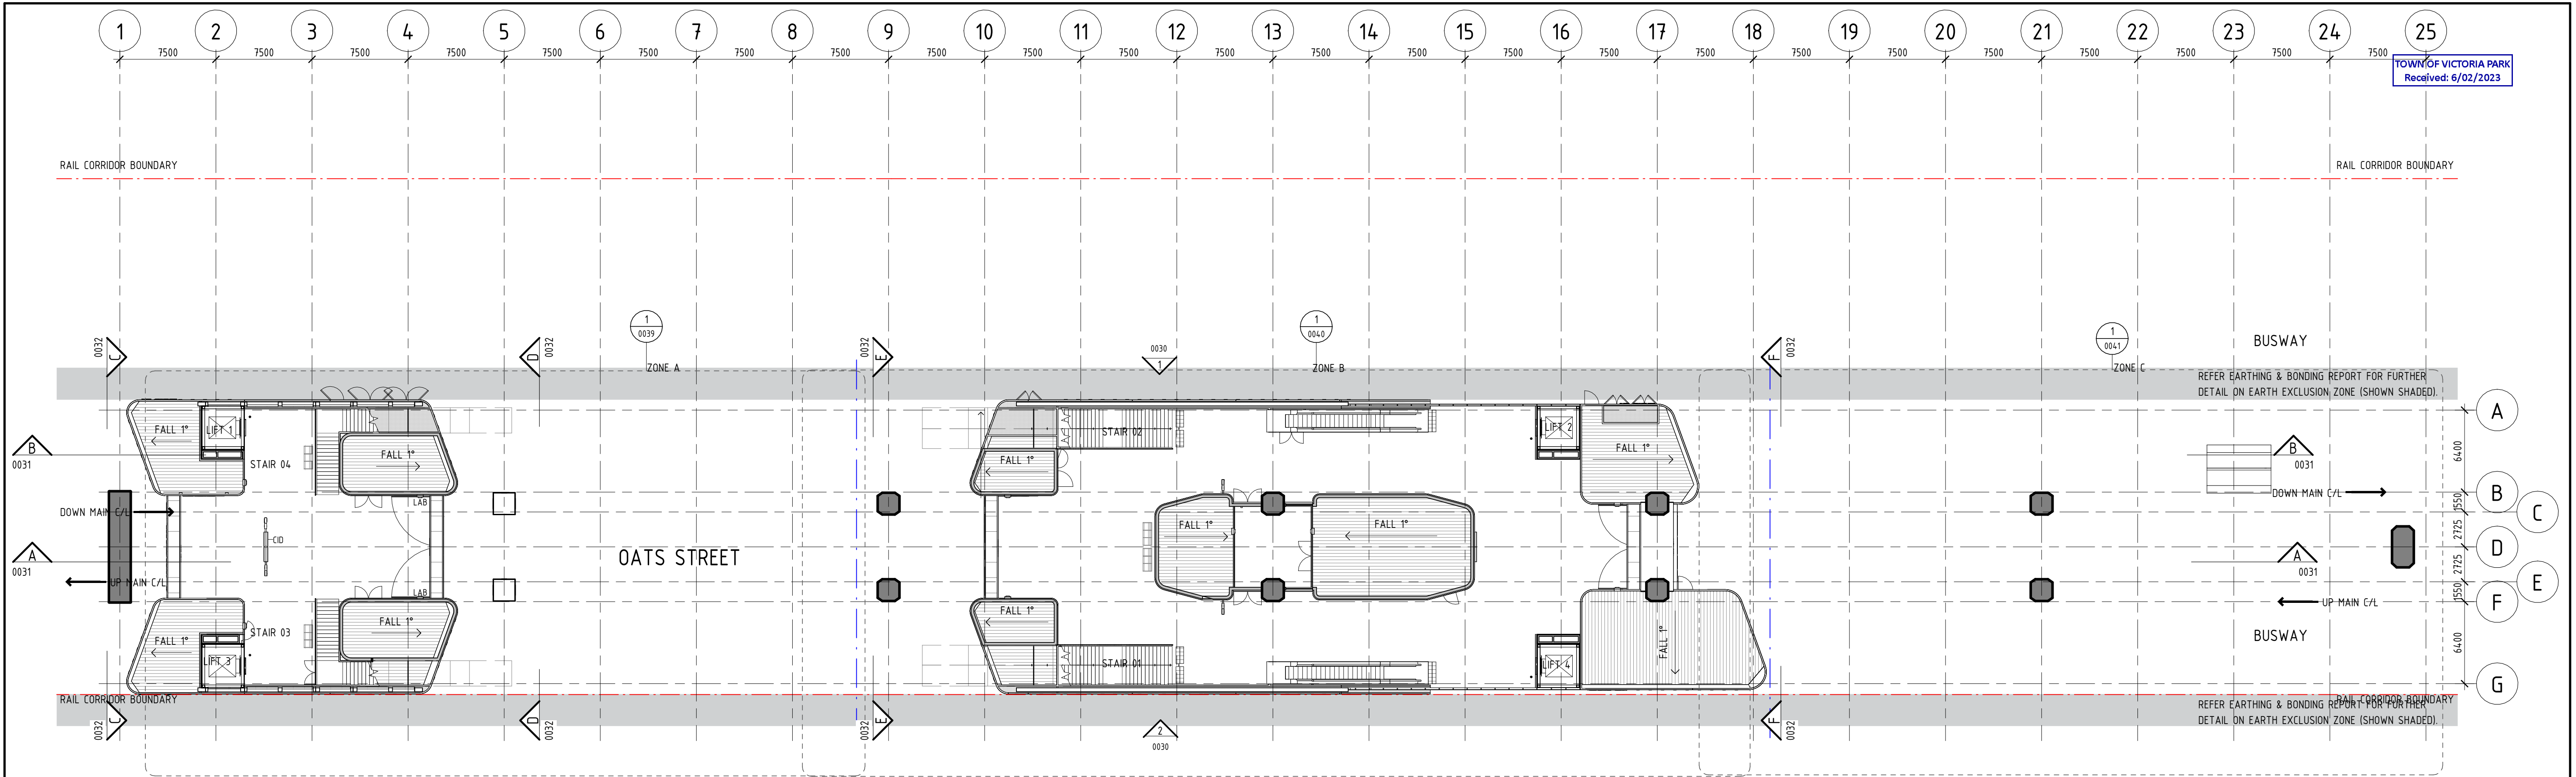

1 GA PLAN - CONCOURSE ROOF
1 : 250

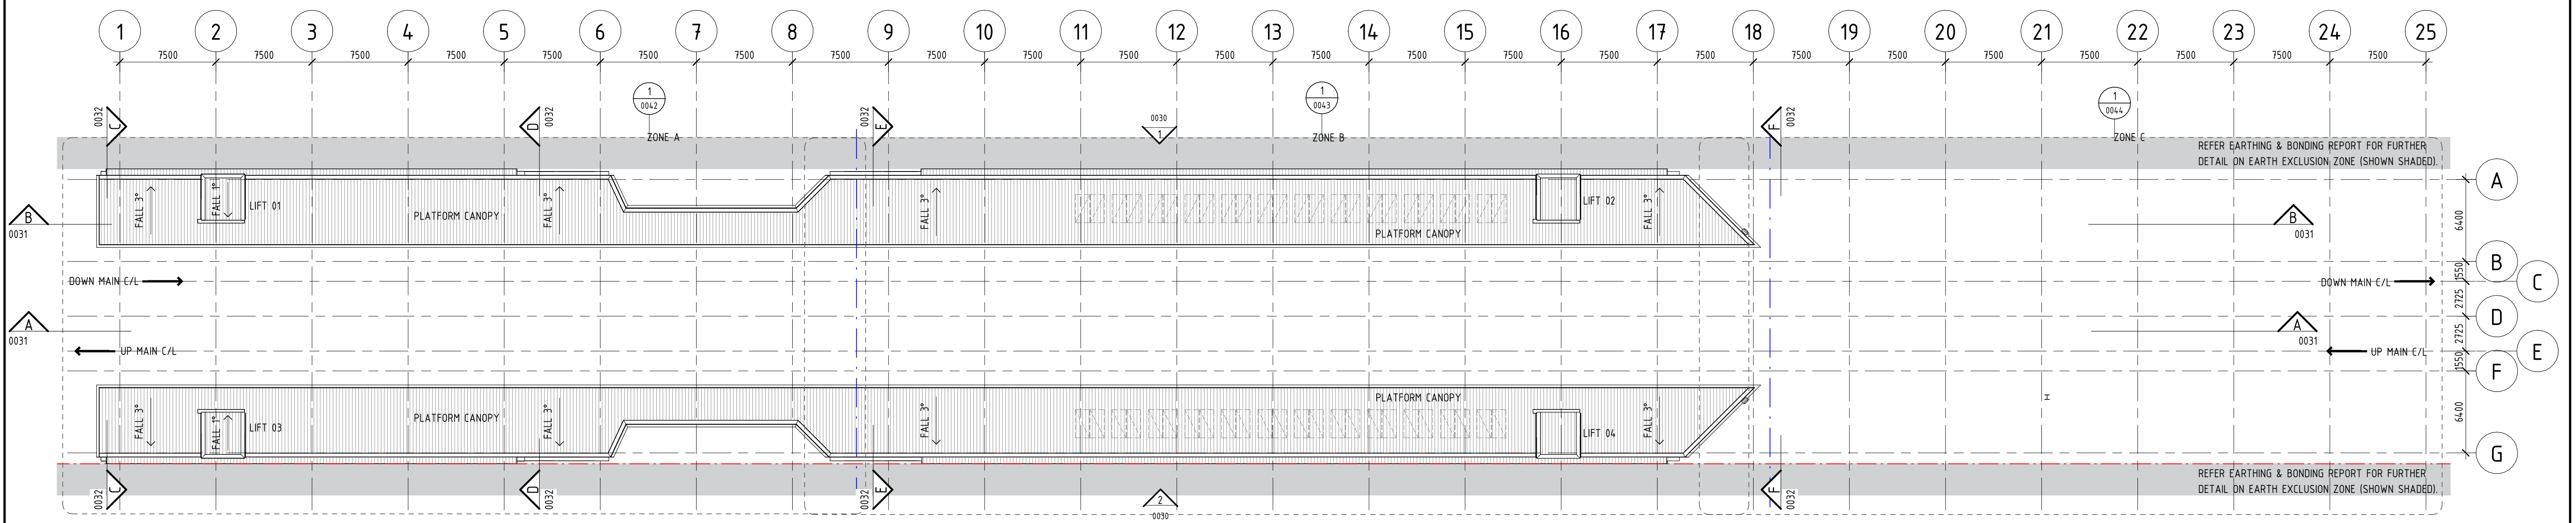


2 GA PLAN - PLATFORM ROOF
1 : 250

LEGEND:
--- INDICATES RAIL CORRIDOR BOUNDARY

REV	DATE	AMENDMENT	DSN	DRN	CHK	APP
A02	13.12.22	DEVELOPMENT APPLICATION	HAS	HAS	JPD	BH
A01	21.11.22	ISSUED FOR INTERMEDIATE DETAILED DESIGN	HAS	HAS	JPD	BH
A	21.07.22	ISSUED FOR REFERENCE DESIGN	HAS	HAS	JPD	IS
ORIG SIZE	A1					
AT ORIGINAL PLOT SIZE	100mm					

This document must not be copied without PTA's written permission, and the contents thereof must not be imparted to a third party nor be used for any unauthorised purpose.

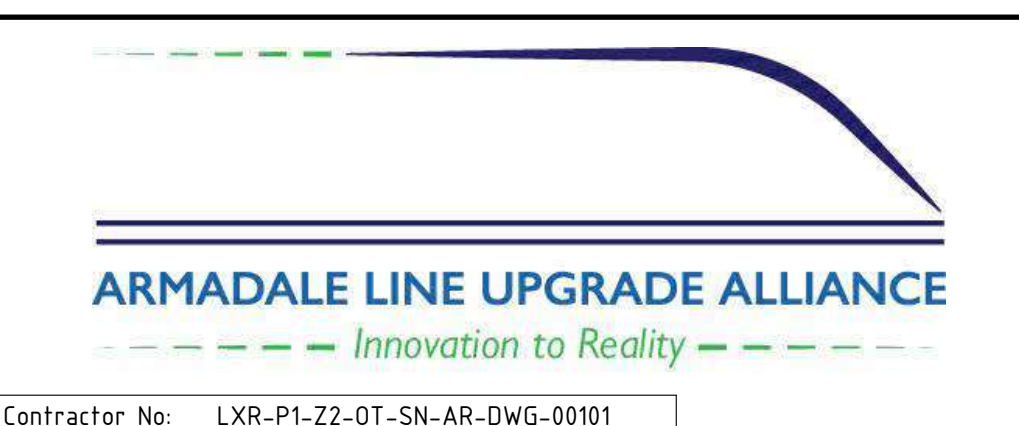

VALIDATION
SIGNATURE
DATE
DATE APPROVED

REFERENCES

SCALE
1 : 250
DATUM
HORIZONTAL: PCG20
VERTICAL: AHD71

DESIGNED HASSELL
DRAWN HASSELL
CHECKED J.P. DAVIES
APPROVED B. HOY
DATE 21/07/22

1:250 (A1) / 1:500 (A3) 0 2.5m 5 7.5 10 12.5 15 17.5 20 22.5 25 27.5 30 32.5 35 37.5

PRINT IN COLOUR


FOR INFORMATION

Government of Western Australia
Public Transport Authority

VICTORIA PARK TO CANNING
LEVEL CROSSING REMOVAL

OATS STREET - ARCHITECTURAL
GENERAL ARRANGEMENT
GA ROOF PLANS

PTA Drawing No: 04-A-71-AR0028 Rev: A02

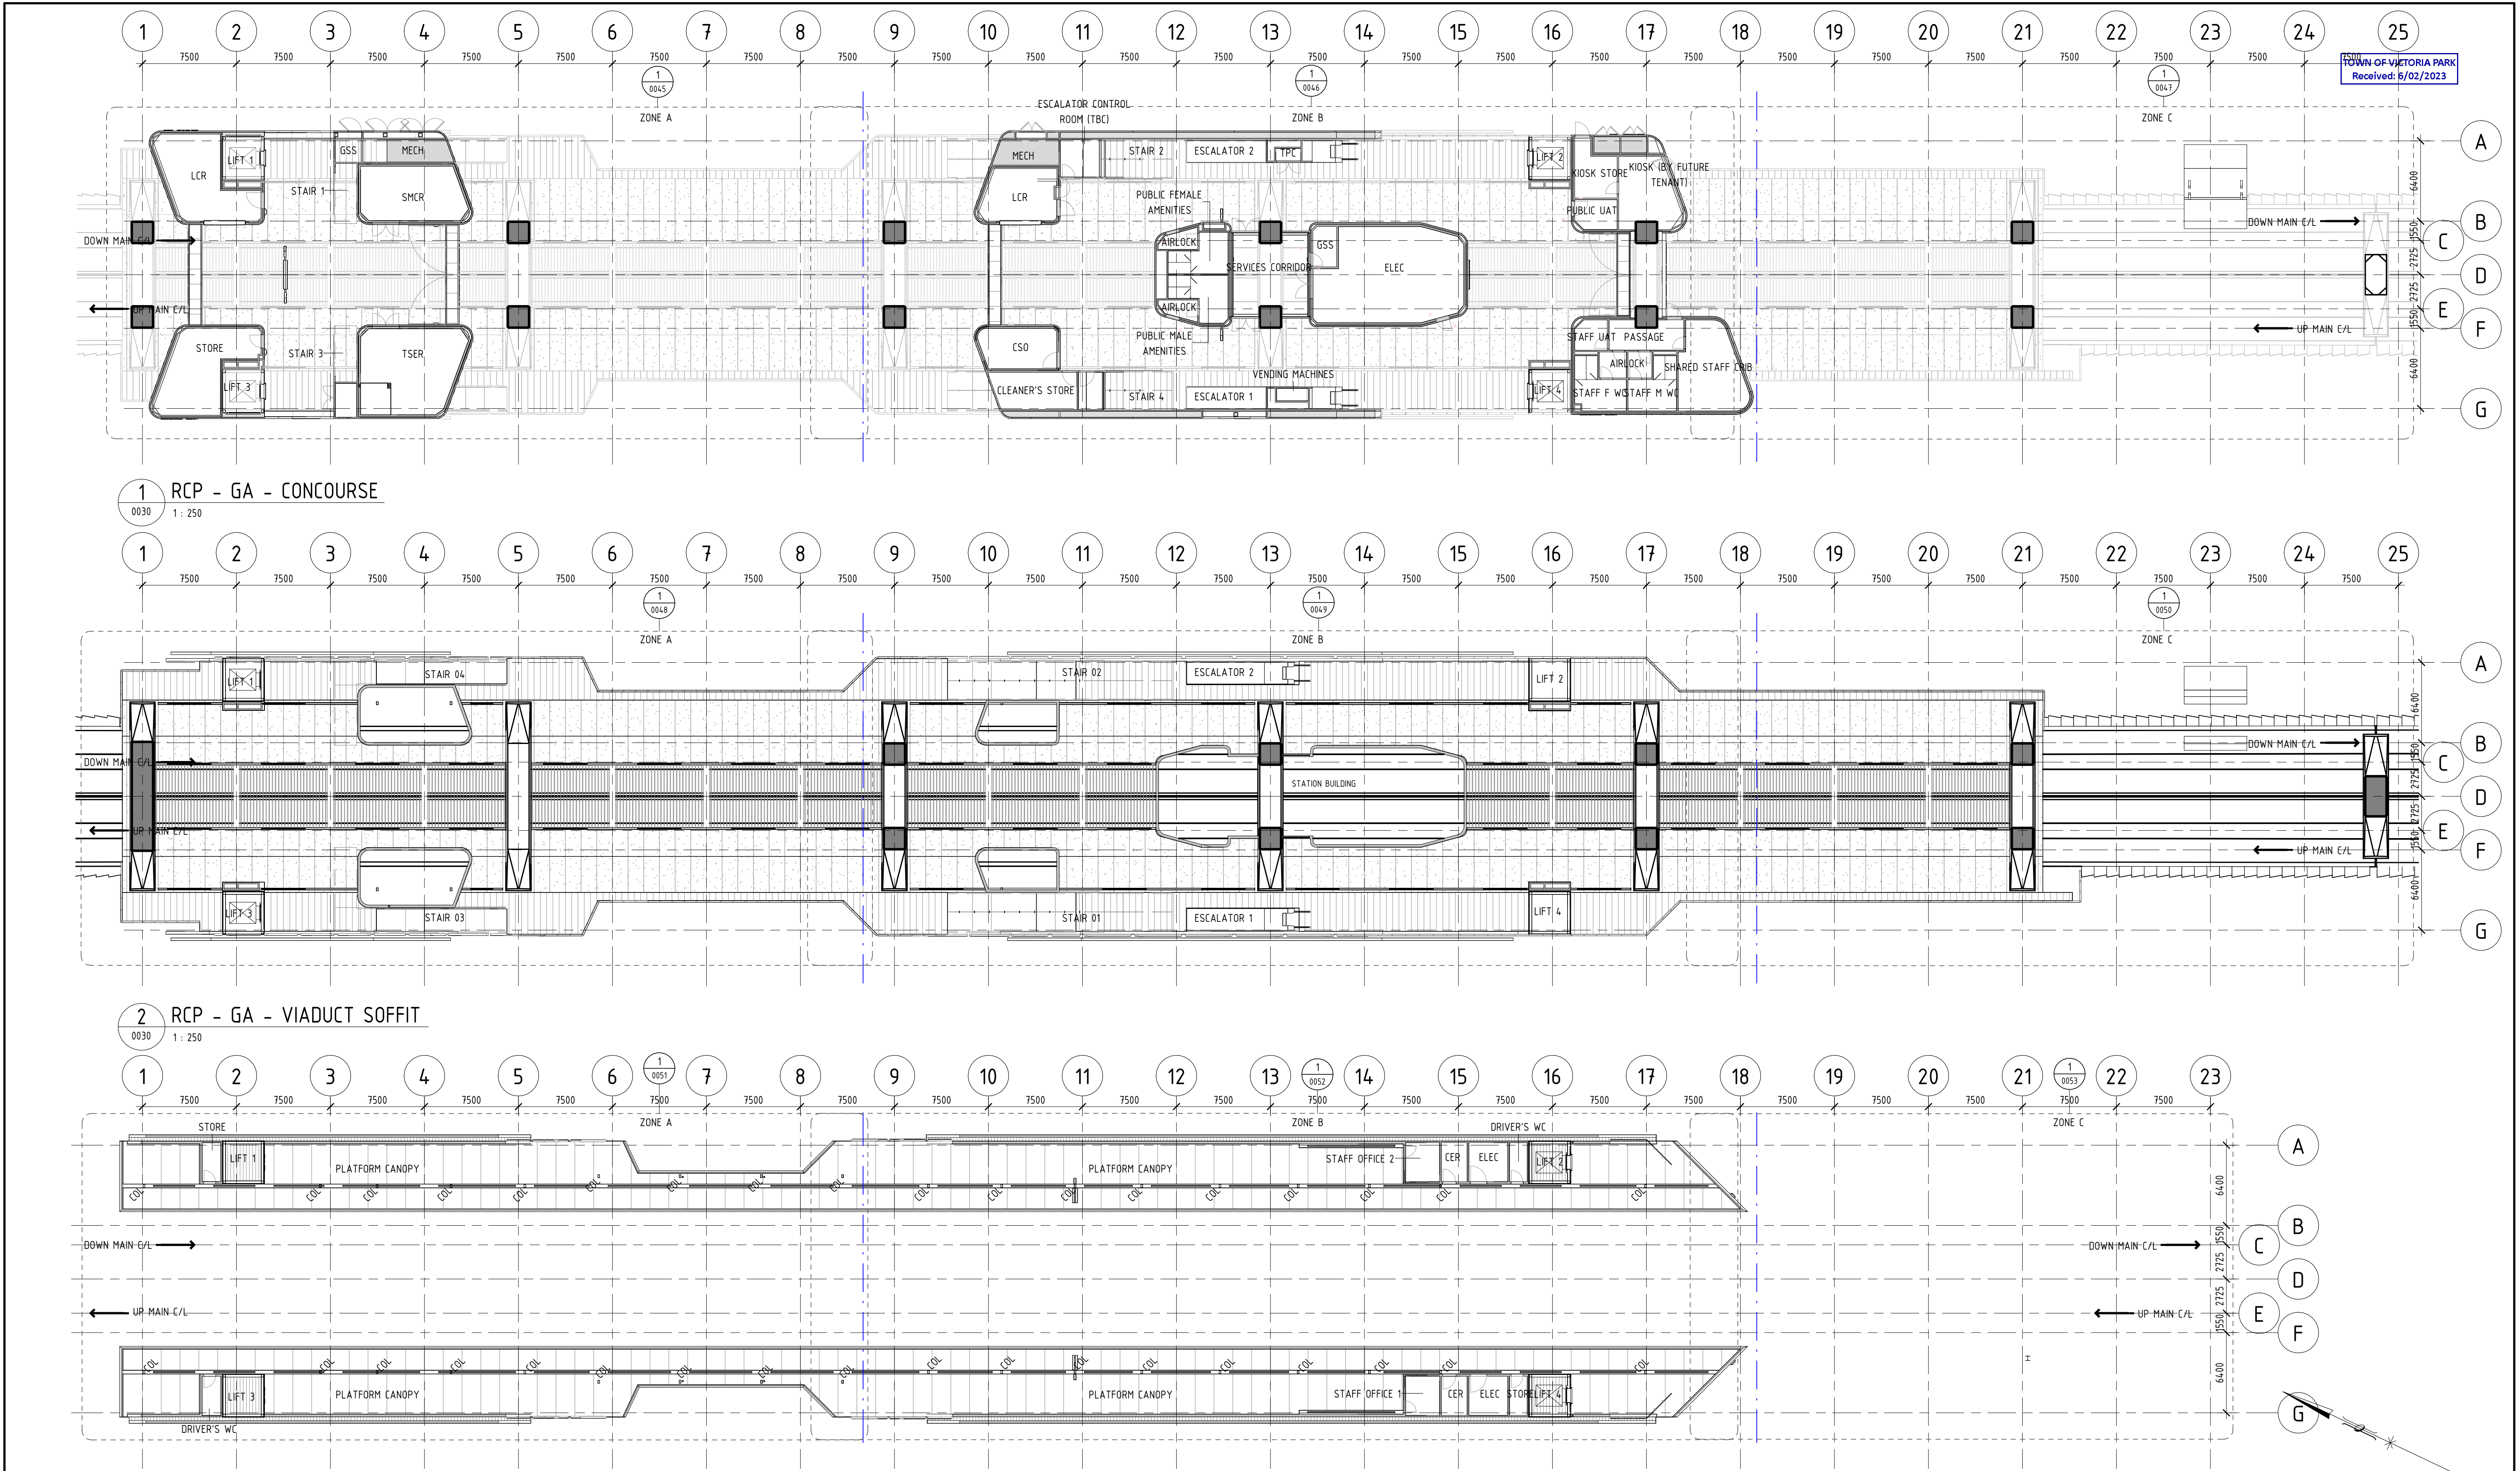

LEGEND:

INDICATES RAIL CORRIDOR BOUNDARY

ARMADALE LINE UPGRADE ALLIANCE

Innovation to Reality

VALIDATION

SIGNATURE

DATE

DATE APPROVED

REFERENCES

SCALE

1 : 250

DATUM

HORIZONTAL: PCG20

VERTICAL: AHD71

DESIGNED

HASSELL

DRAWN

HASSELL

CHECKED

J.P. DAVIES

APPROVED

B. HOY

DATE

21/07/22

FOR INFORMATION

VICTORIA PARK TO CANNING

LEVEL CROSSING REMOVAL

OATS STREET - ARCHITECTURAL

GENERAL ARRANGEMENT


GA REFLECTED CEILING PLANS

PTA Drawing No: 04-A-71-AR0029


Rev: A02

CAD DRAWING PATHNAME

\\proj01\per\015351-61A-PV2_Work\2-1_Models\2_Revit\1_Model\Archive\221213_OatsStreet_DA\LXR-P1-Z2-OT-SN-AR-M3D-00001.rvt

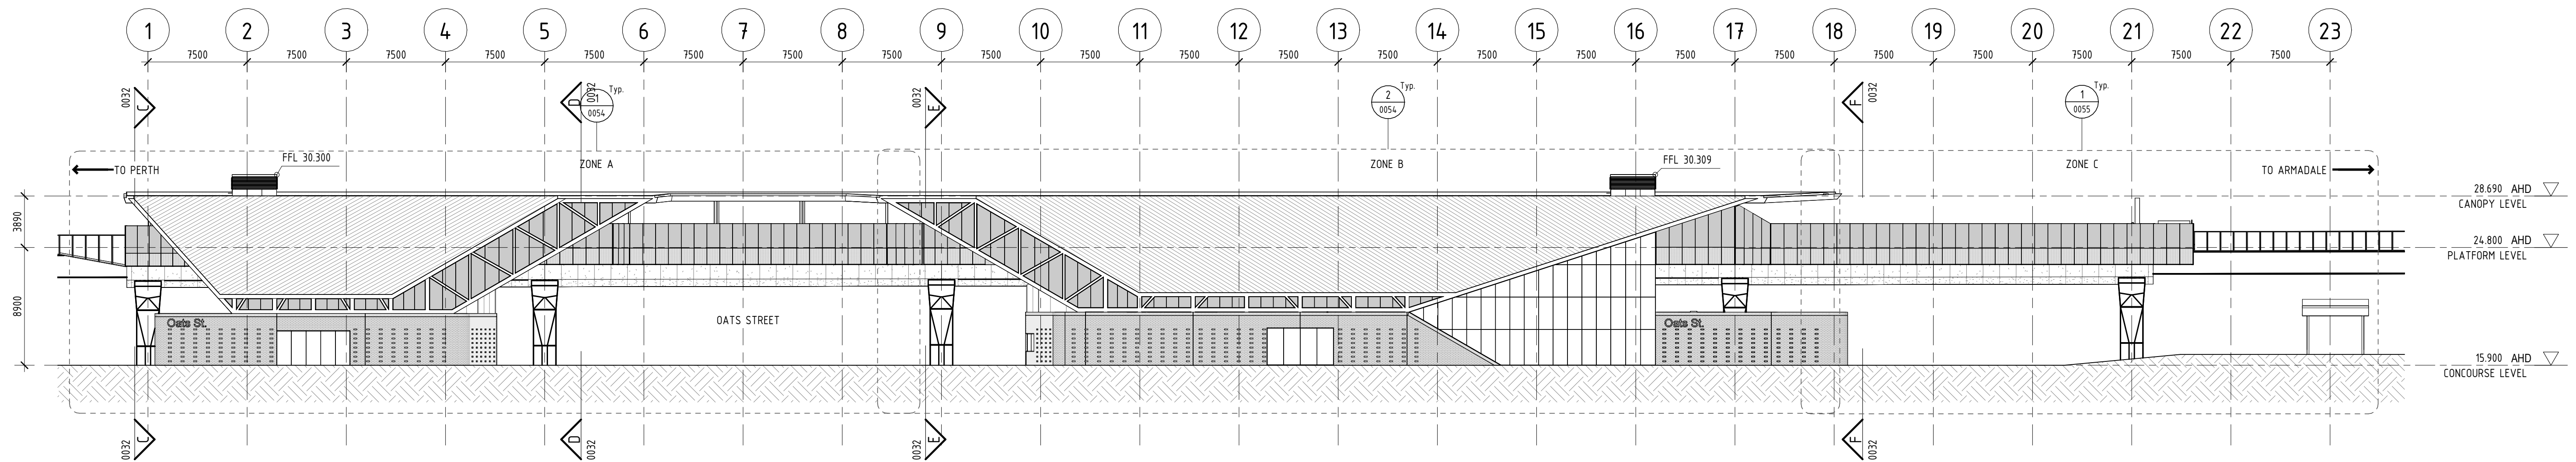

2 GA ELEVATION - WEST
0027 1: 250

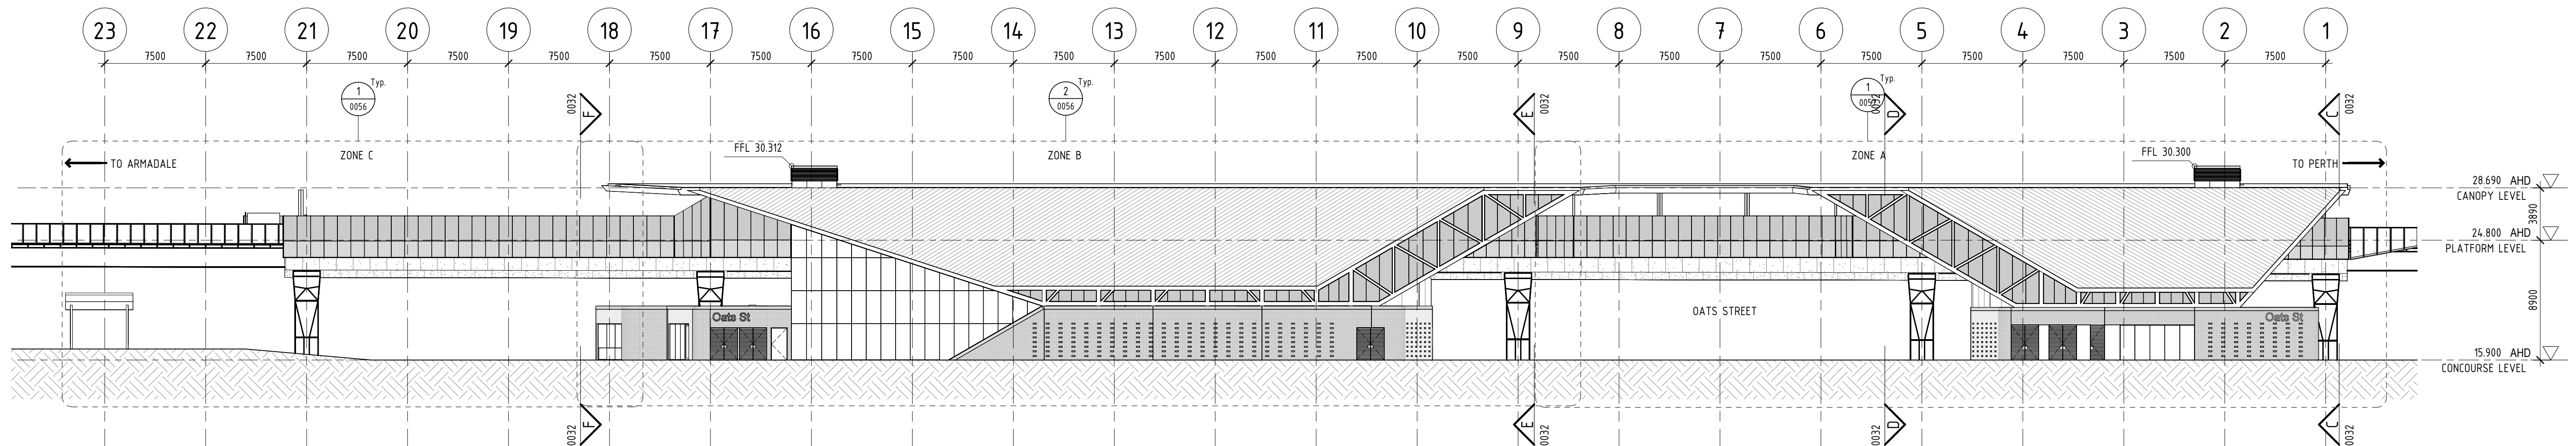

1 GA ELEVATION - EAST
0027 1: 250


1:250 (A1) / 1:500 (A3) 0 2.5m 5 7.5 10 12.5 15 17.5 20 22.5 25 27.5 30 32.5 35 37.5

PRINT IN COLOUR

FOR INFORMATION

REV	DATE	AMENDMENT	DSN	DRN	CHK	APP
A02	13.12.22	DEVELOPMENT APPLICATION	HAS	HAS	JPD	BH
A01	21.11.22	ISSUED FOR INTERMEDIATE DETAILED DESIGN	HAS	HAS	JPD	BH
A	21.07.22	ISSUED FOR REFERENCE DESIGN	HAS	HAS	JPD	IS
ORIG SIZE	AT ORIGINAL PLOT SIZE					
A1	100mm					

This document must not be copied without PTA's written permission, and the contents thereof must not be imparted to a third party nor be used for any unauthorised purpose.

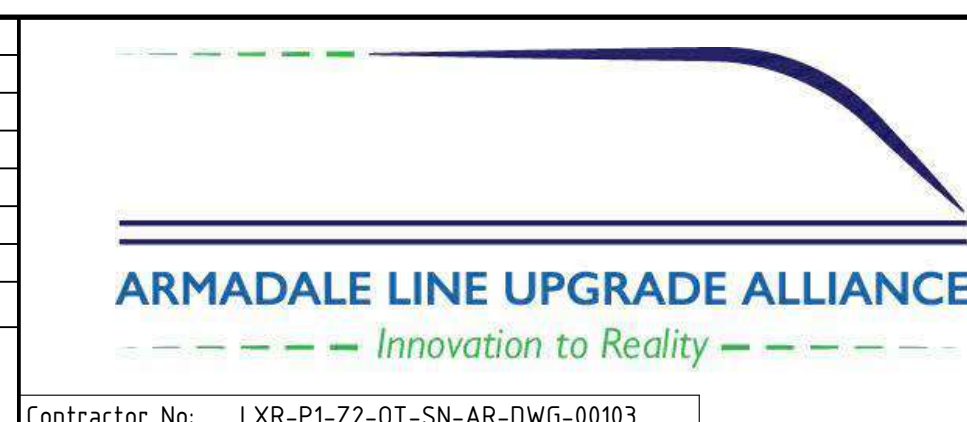

Contractor No: LXR-P1-Z2-OT-SN-AR-DWG-00103


VALIDATION
SIGNATURE
DATE
DATE APPROVED

REFERENCES


SCALE
1 : 250
DATUM
HORIZONTAL: PCG20
VERTICAL: AHD71

DESIGNED	HASSELL
DRAWN	HASSELL
CHECKED	J.P. DAVIES
APPROVED	B. HOY
DATE	21/07/22

	VICTORIA PARK TO CANNING LEVEL CROSSING REMOVAL
OATS STREET - ARCHITECTURAL GENERAL ARRANGEMENT GA ELEVATIONS	
PTA Drawing No: 04-A-71-AR0030	Rev: A02

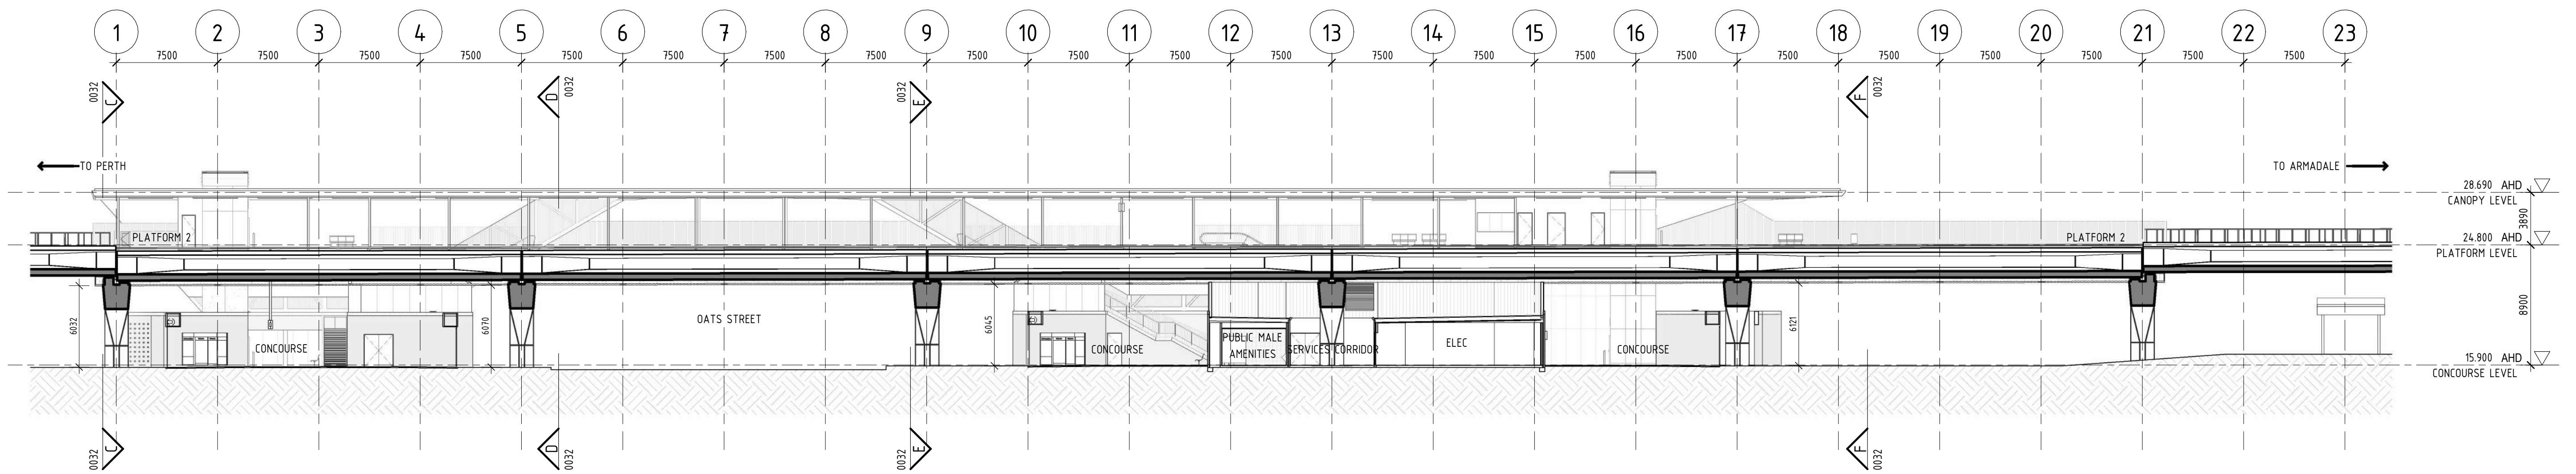

A GA LONG SECTION A
0027 1 : 250

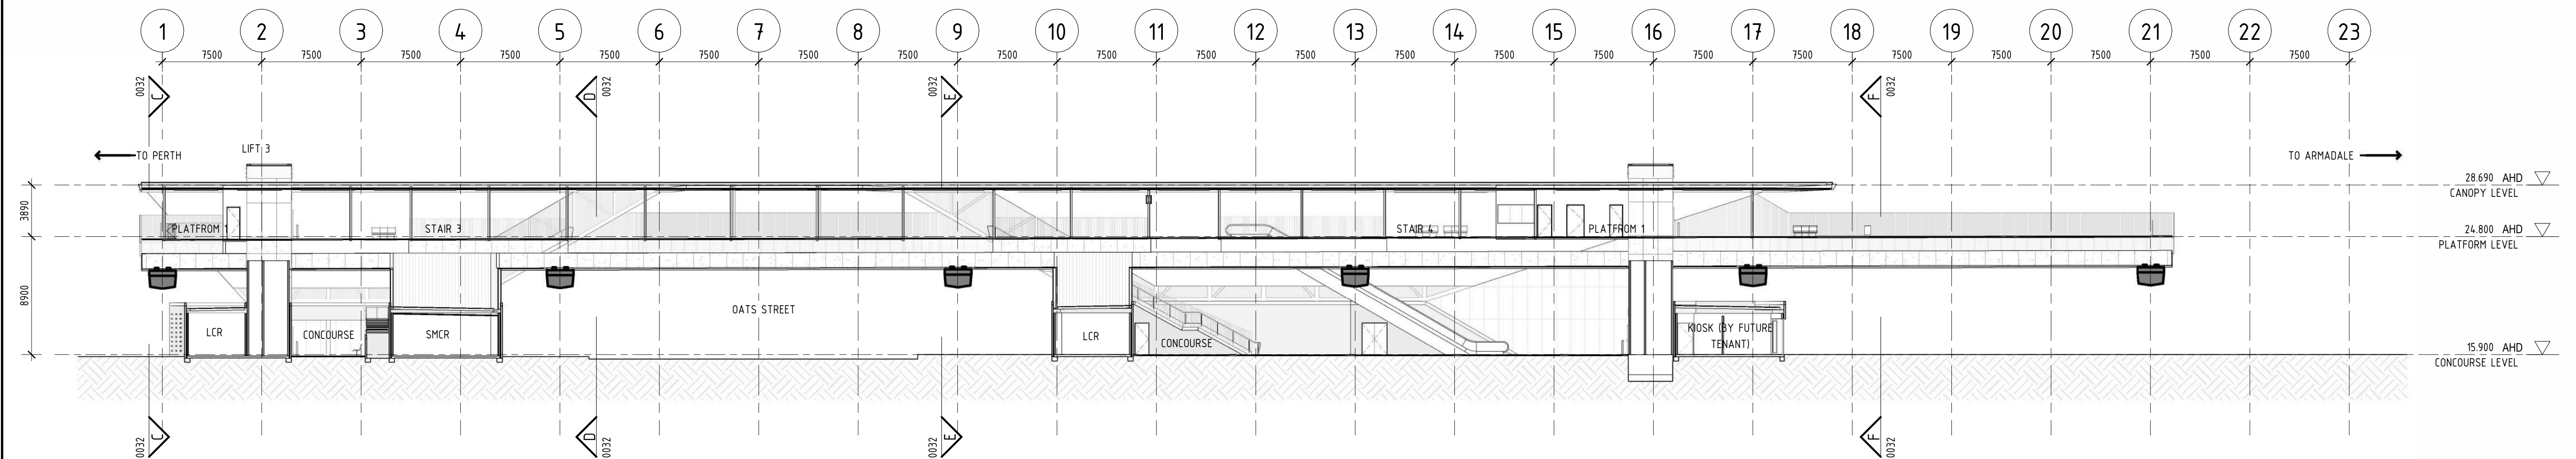


B GA LONG SECTION B
0027 1 : 250

1:250 (A1) / 1:500 (A3) 0 2.5m 5 7.5 10 12.5 15 17.5 20 22.5 25 27.5 30 32.5 35 37.5

PRINT IN COLOUR

FOR INFORMATION

REV	DATE	AMENDMENT	DSN	DRN	CHK	APP
A02	13.12.22	DEVELOPMENT APPLICATION	HAS	HAS	JPD	BH
A01	21.11.22	ISSUED FOR INTERMEDIATE DETAILED DESIGN	HAS	HAS	JPD	BH
A	21.07.22	ISSUED FOR REFERENCE DESIGN	HAS	HAS	JPD	IS
ORIG SIZE	A1	AT ORIGINAL PLOT SIZE				

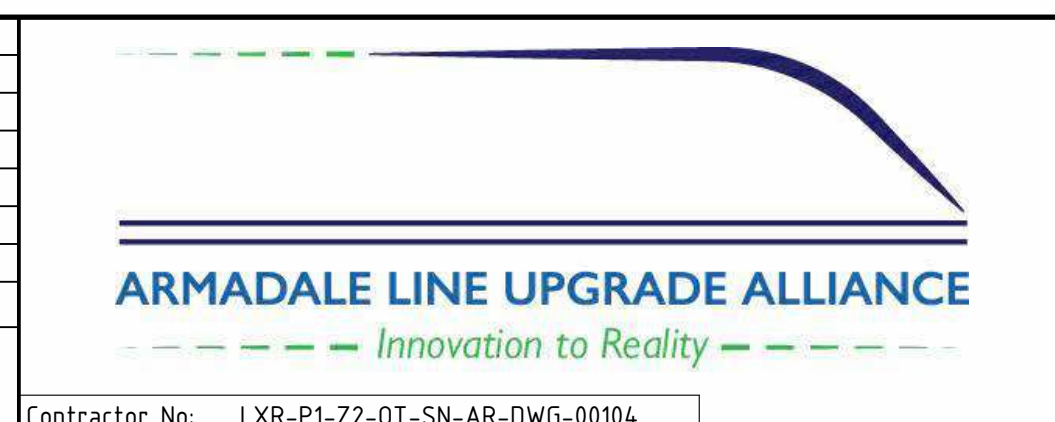


VALIDATION
SIGNATURE
DATE
DATE APPROVED

REFERENCES


SCALE
1 : 250
DATUM
HORIZONTAL: PCG20
VERTICAL: AHD71

DESIGNED	HASSELL
DRAWN	HASSELL
CHECKED	J.P. DAVIES
APPROVED	B. HOY
DATE	21/07/22


	VICTORIA PARK TO CANNING LEVEL CROSSING REMOVAL
OATS STREET - ARCHITECTURAL GENERAL ARRANGEMENT GA LONG SECTIONS	
PTA Drawing No: 04-A-71-AR0031	Rev: A02

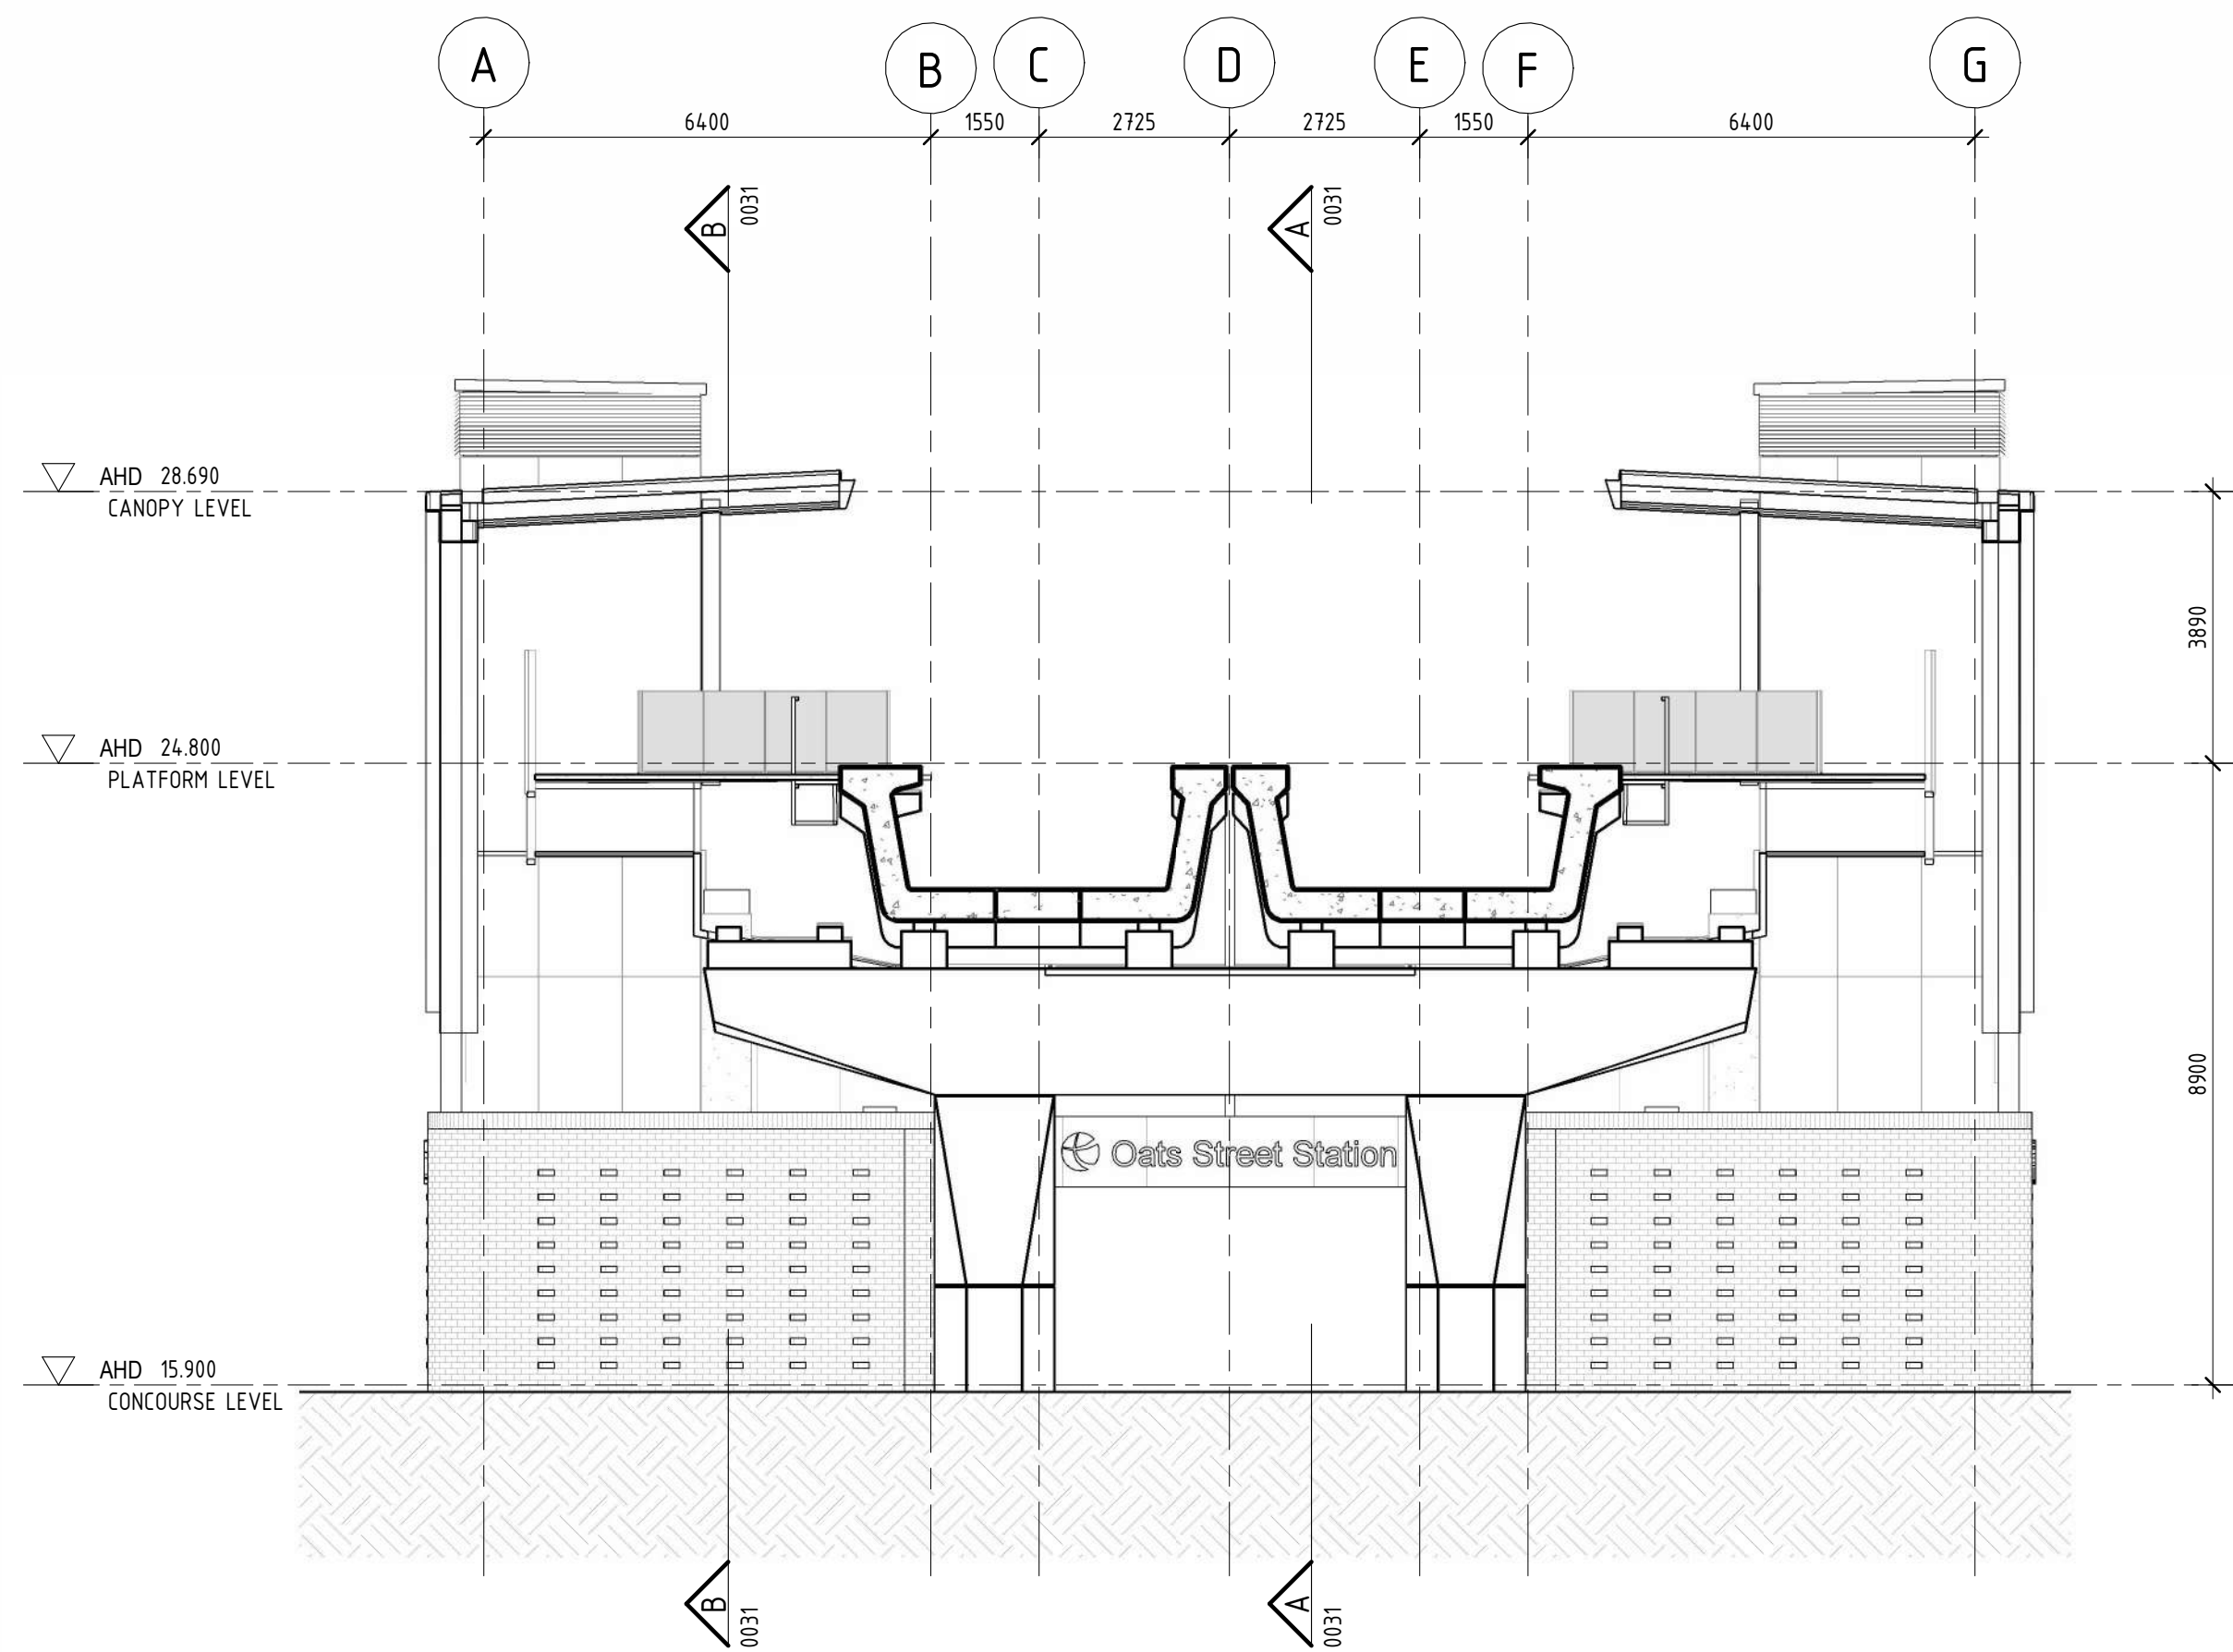


C GA CROSS SECTION C
0027 1 : 100

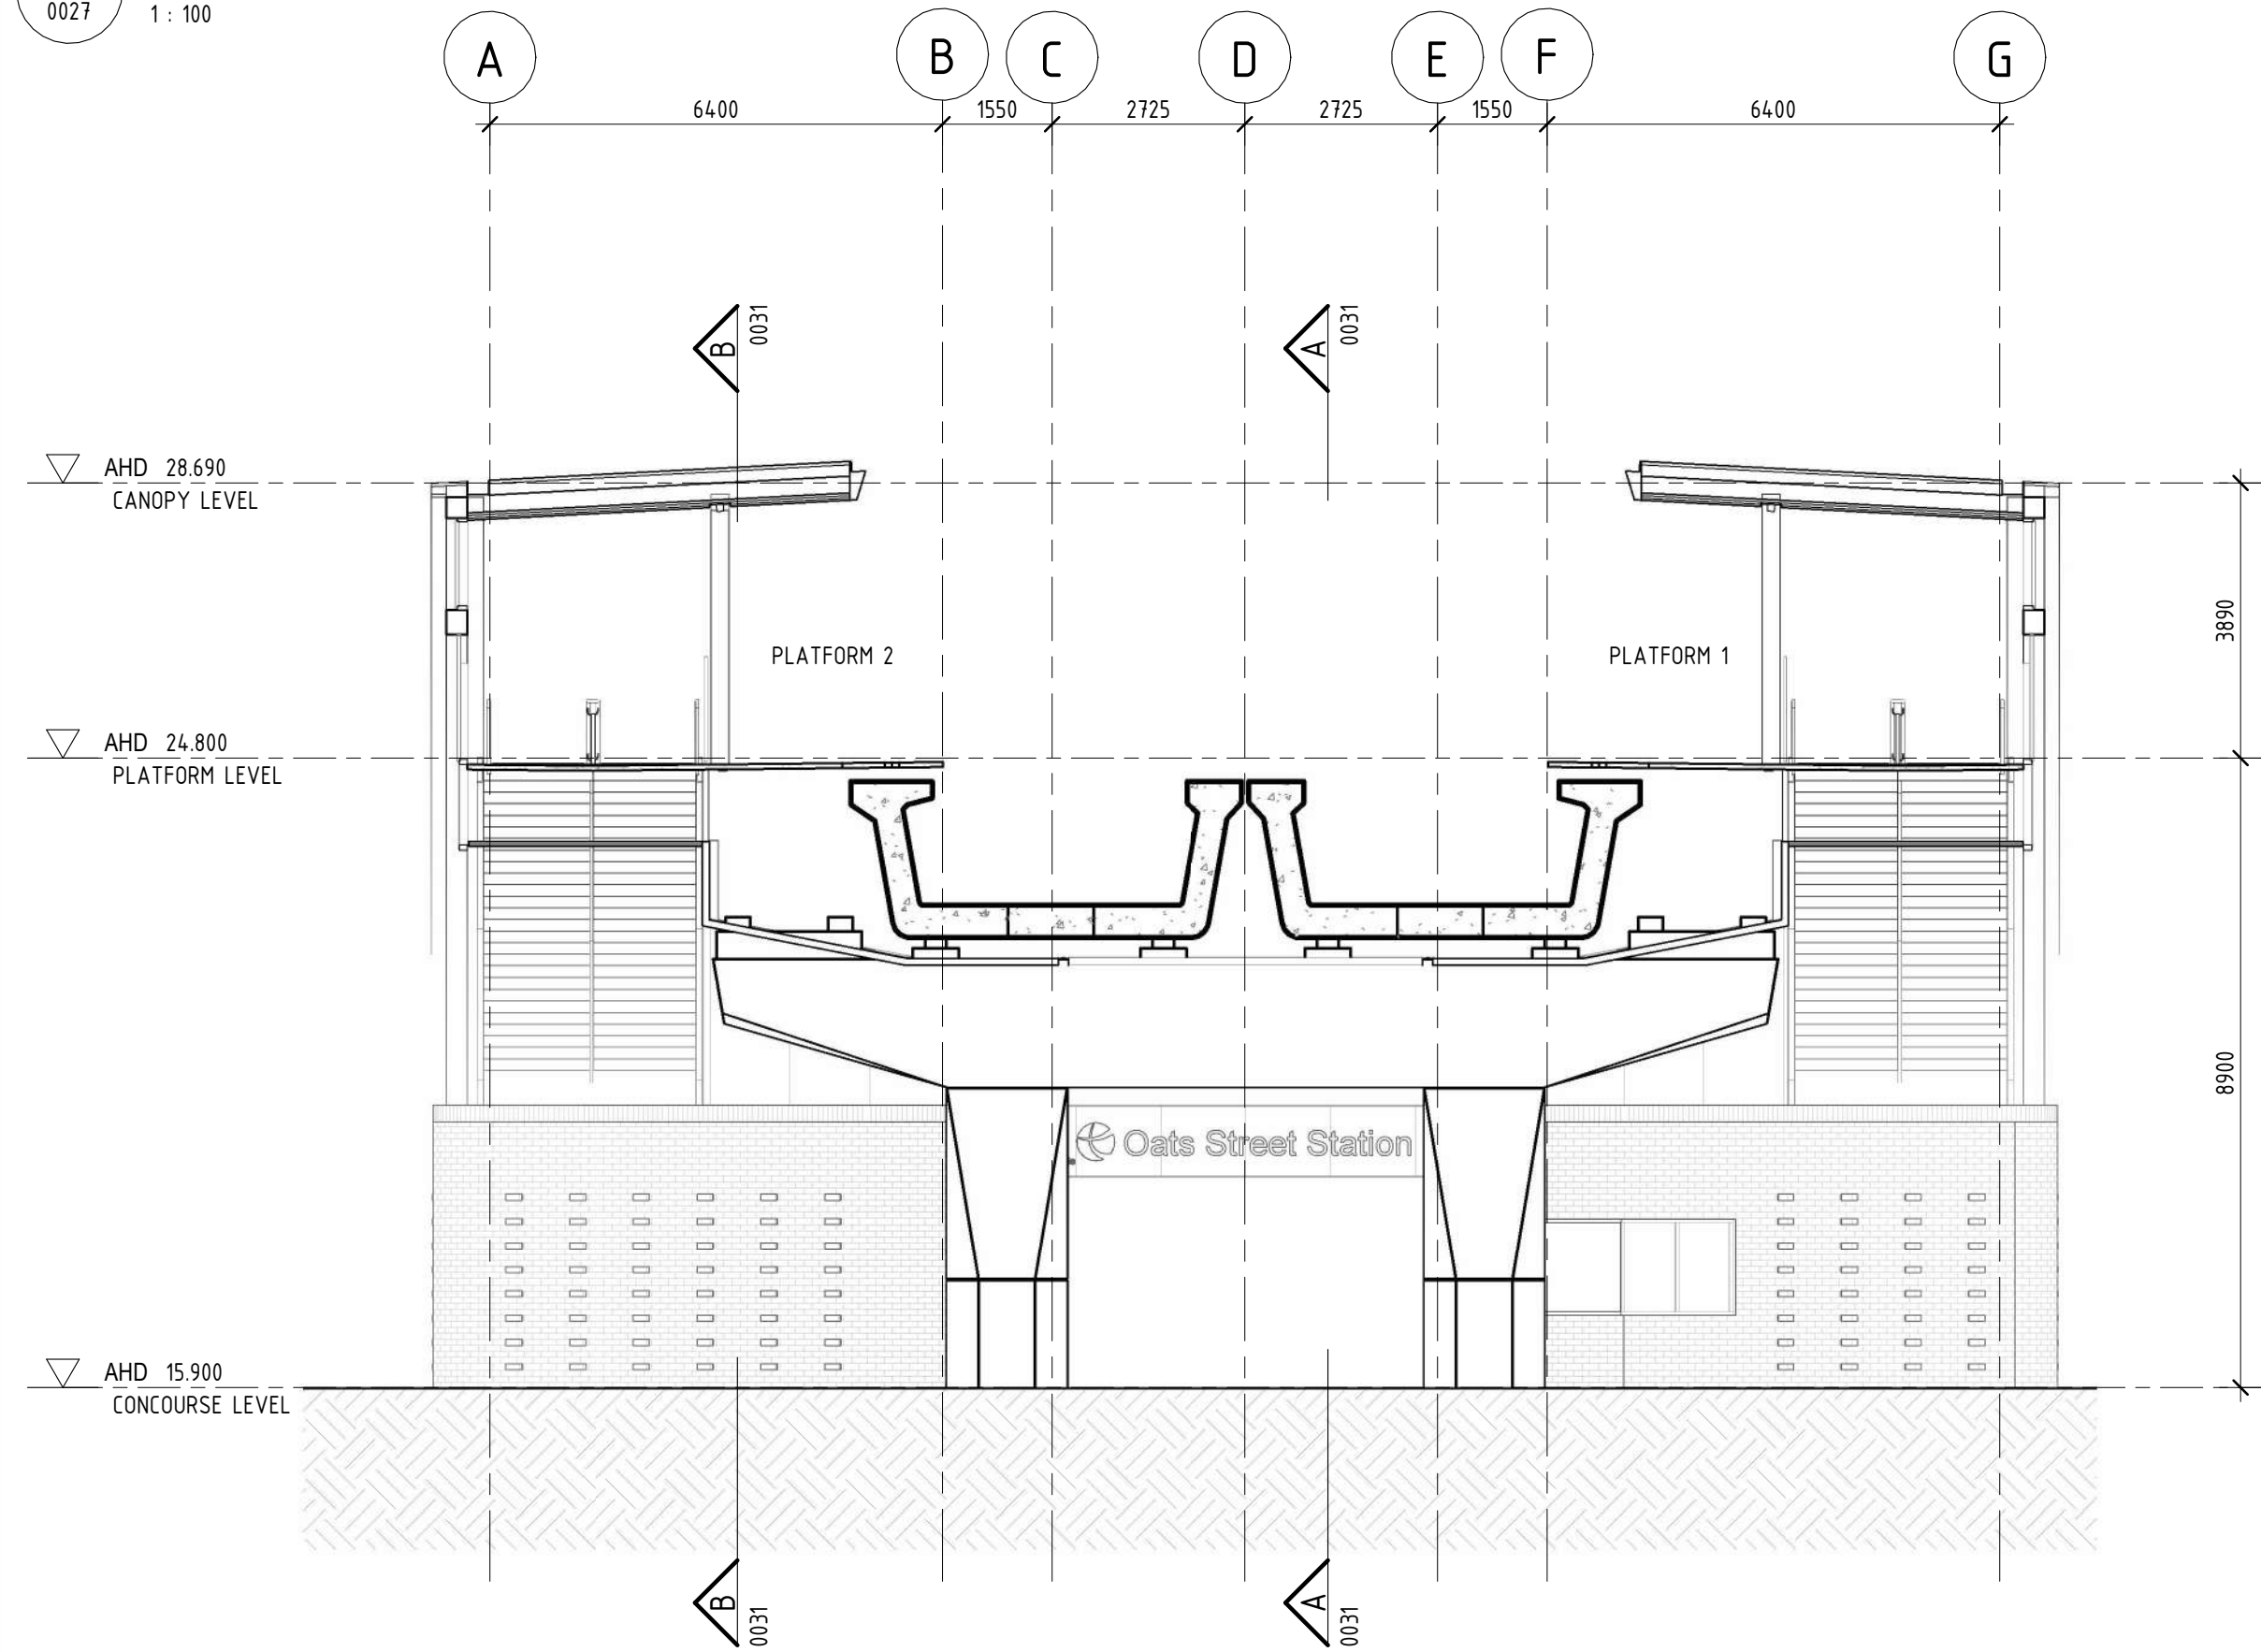

E GA CROSS SECTION D
0027 1 : 100

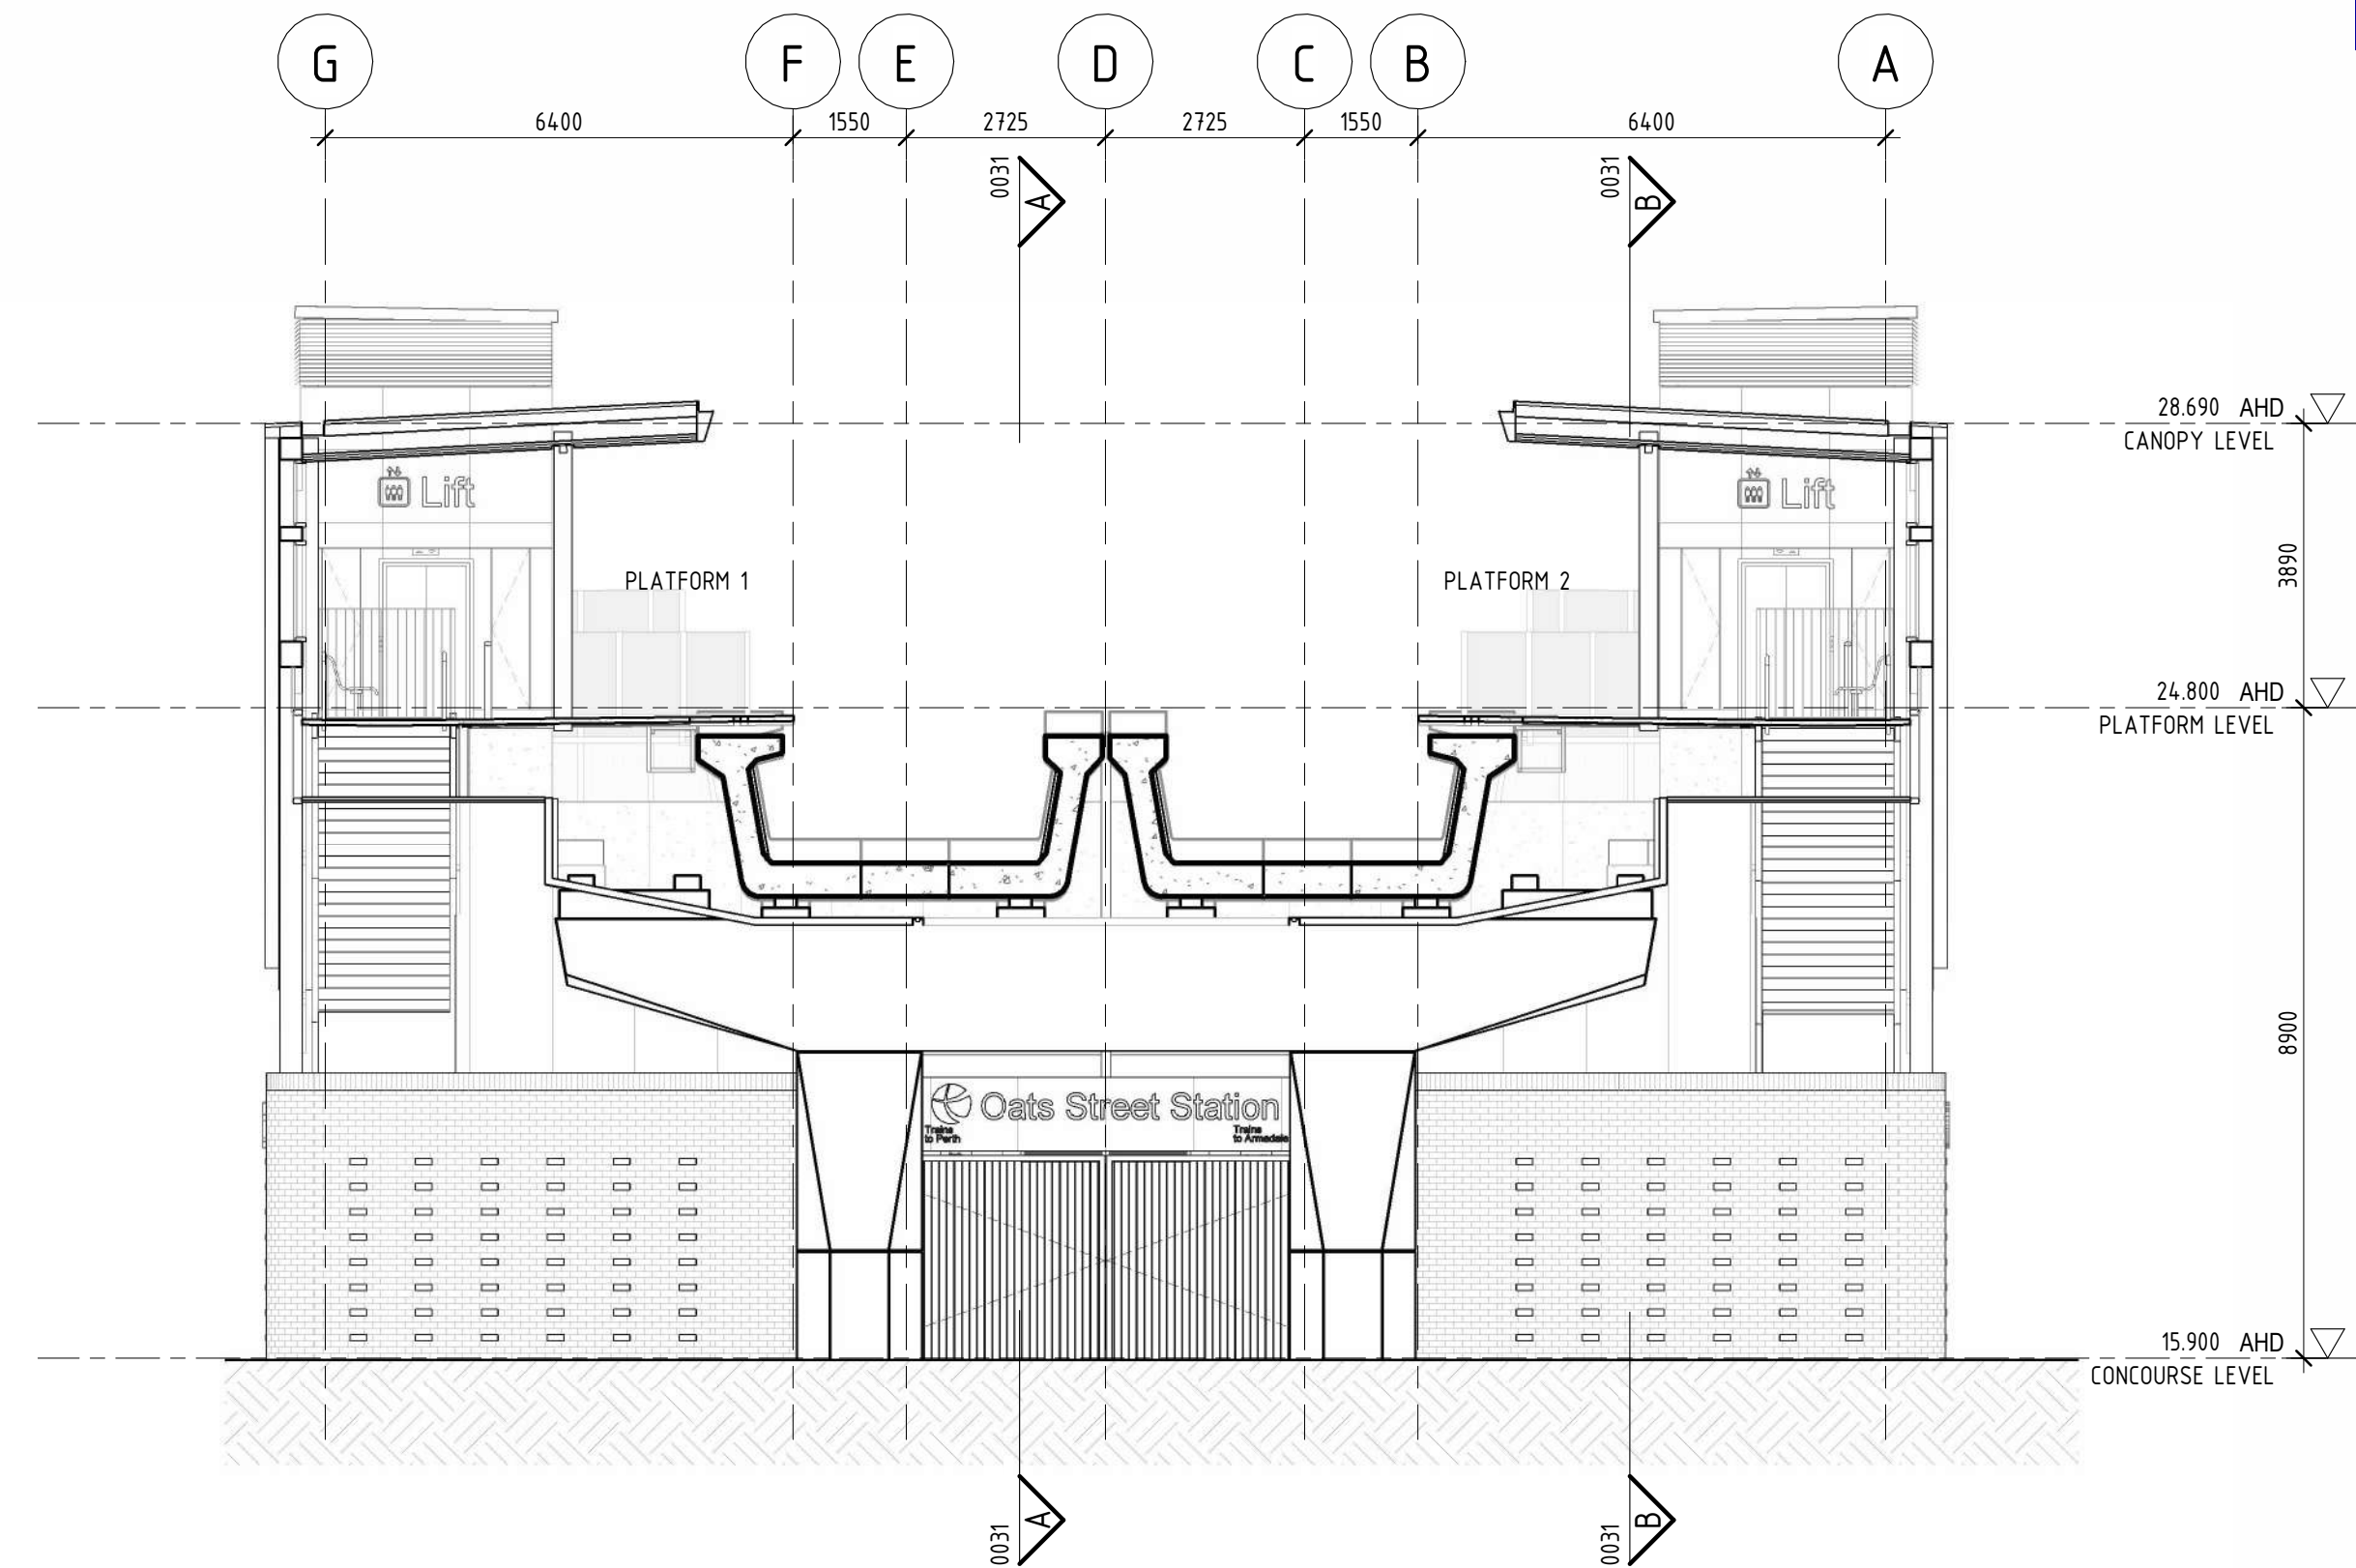

D GA CROSS SECTION E
0027 1 : 100

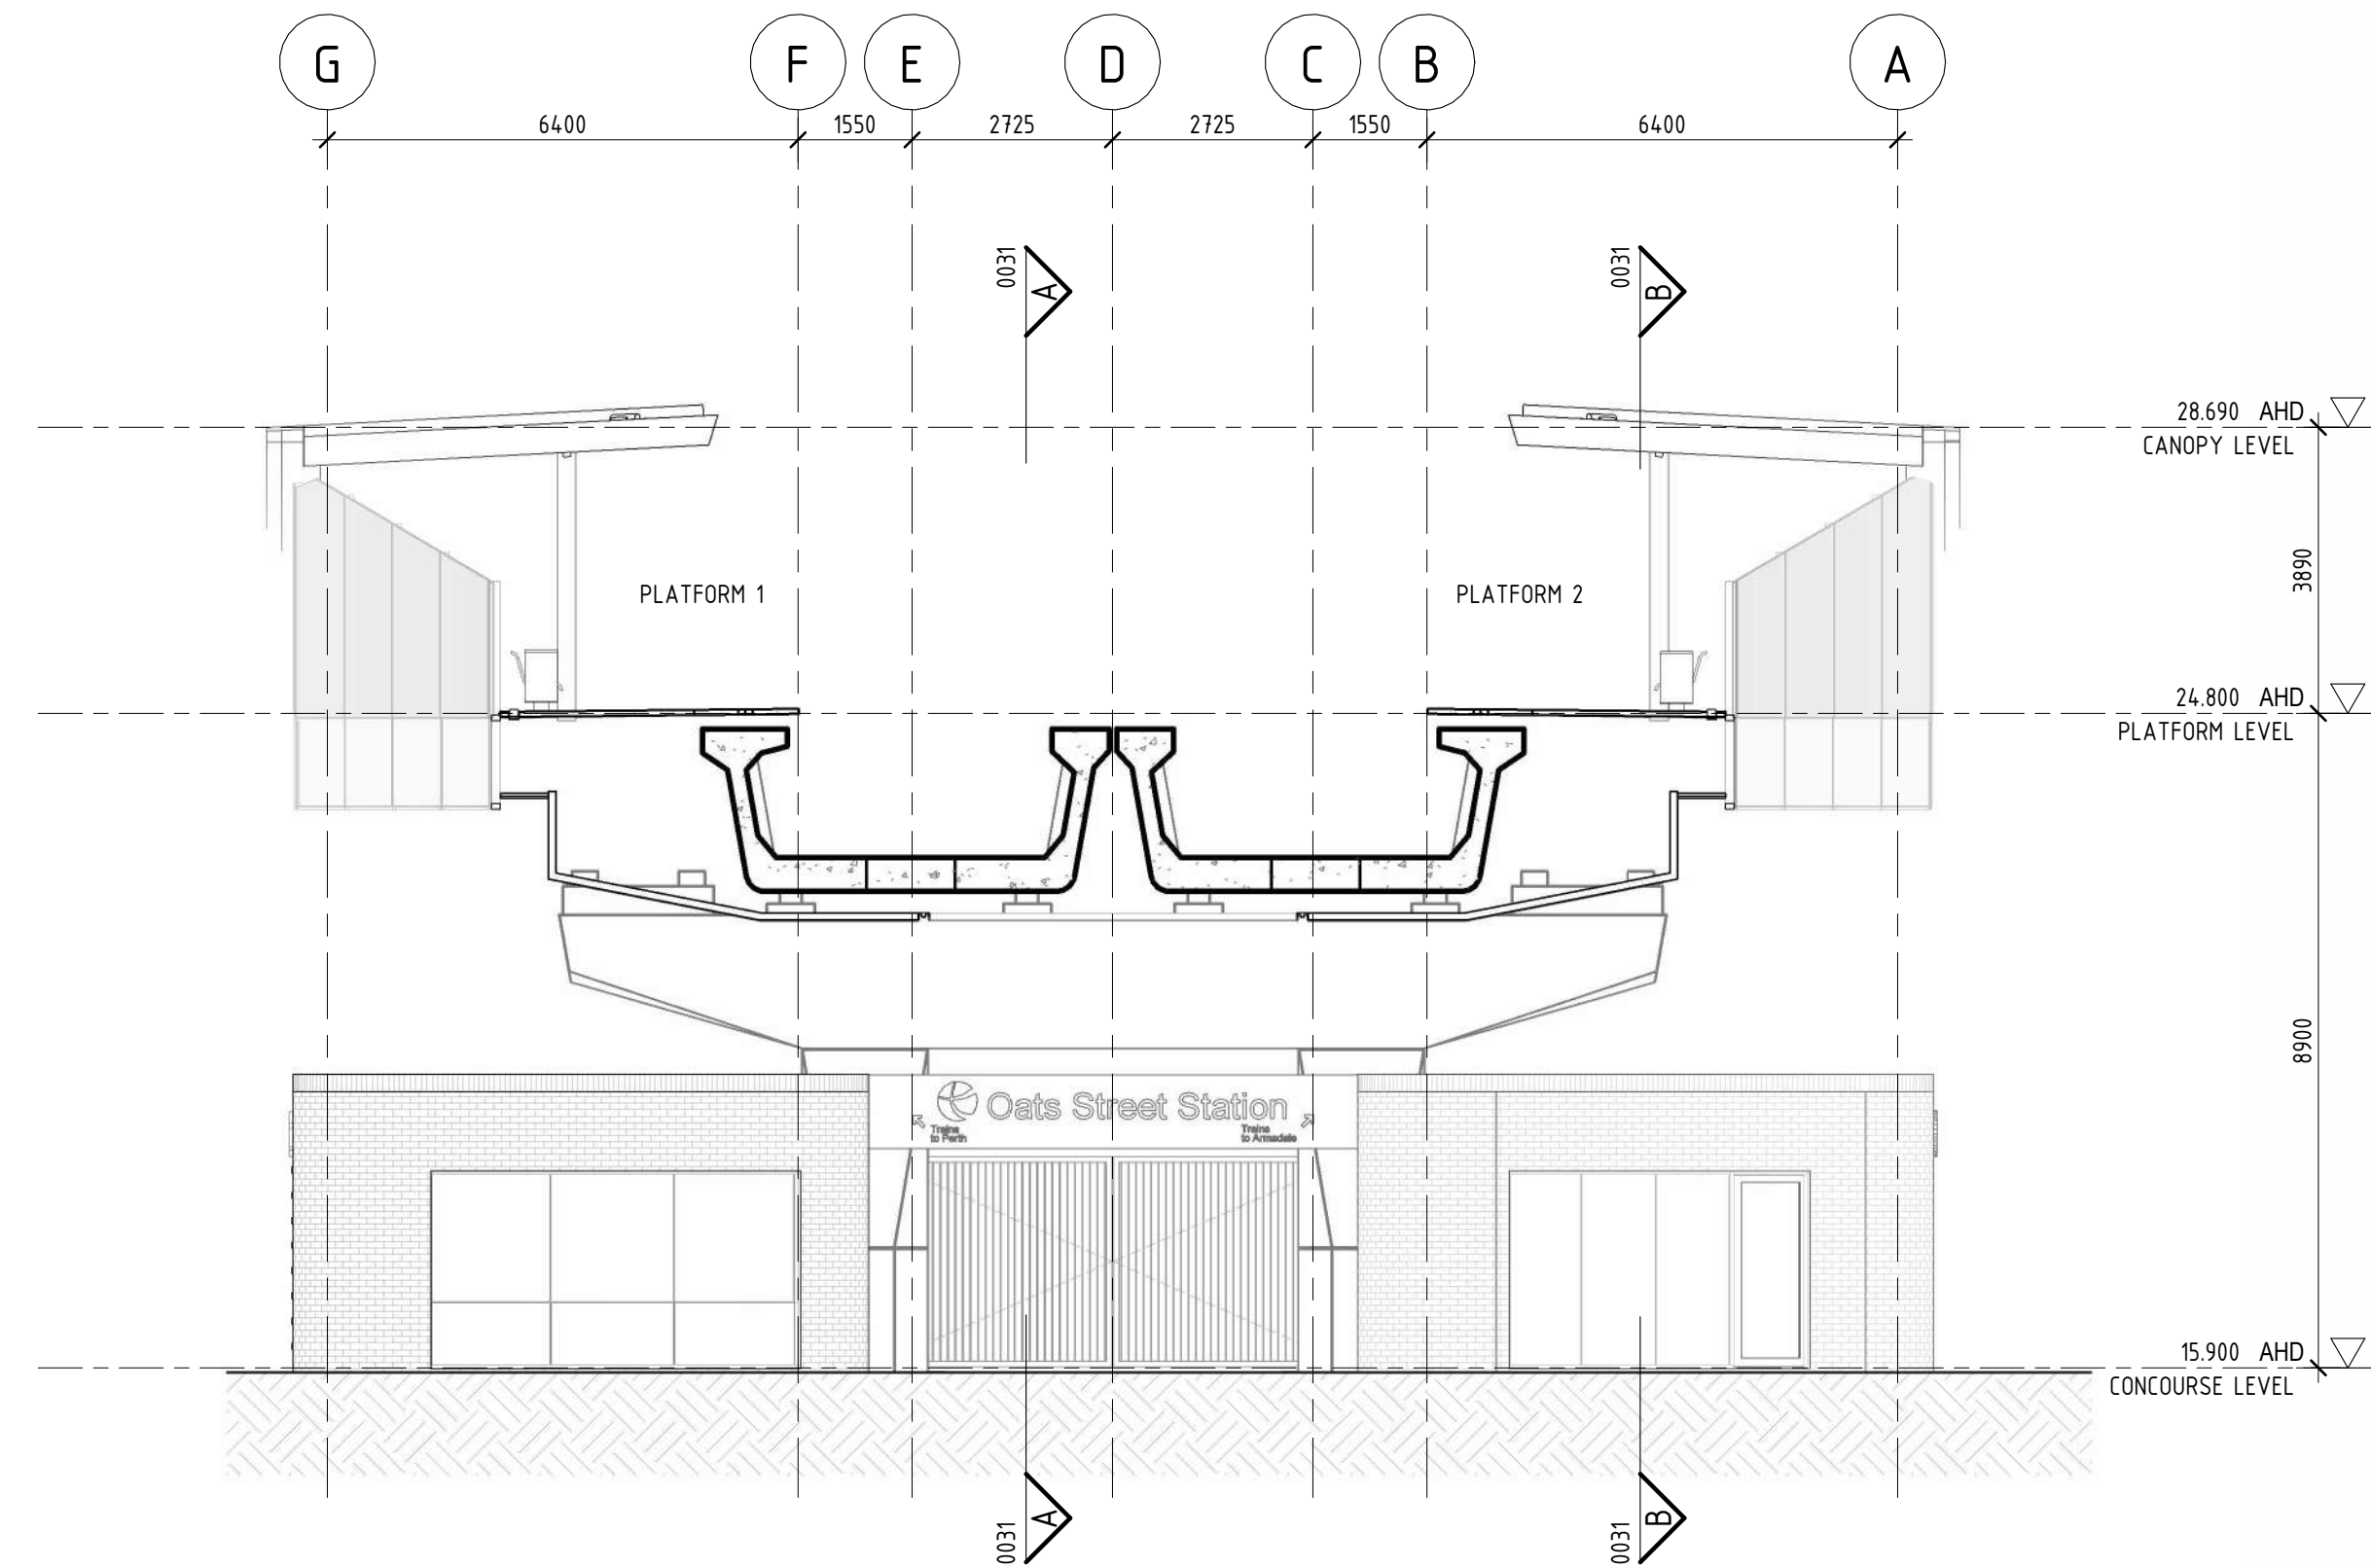


F GA CROSS SECTION F
0027 1 : 100

1:100 (A1) / 1:200 (A3) 0 1m 2 3 4 5 6 7 8 9 10 11 12 13 14 15

PRINT IN COLOUR

FOR INFORMATION

	</
--	--	----

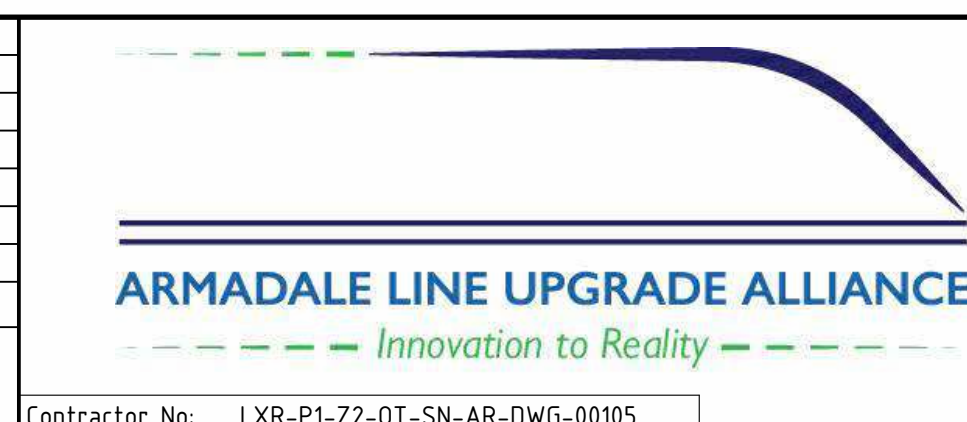

VALIDATION
SIGNATURE
DATE
DATE APPROVED

REFERENCES

SCALE
1 : 100
DATUM
HORIZONTAL: PCG20
VERTICAL: AHD71

DESIGNED	HASSELL
DRAWN	HASSELL
CHECKED	J.P. DAVIES
APPROVED	B. HOY
DATE	21/07/22

Government of Western Australia Public Transport Authority	VICTORIA PARK TO CANNING LEVEL CROSSING REMOVAL
OATS STREET - ARCHITECTURAL GENERAL ARRANGEMENT GA CROSS SECTION	
PTA Drawing No: 04-A-71-AR0032	Rev: A02