


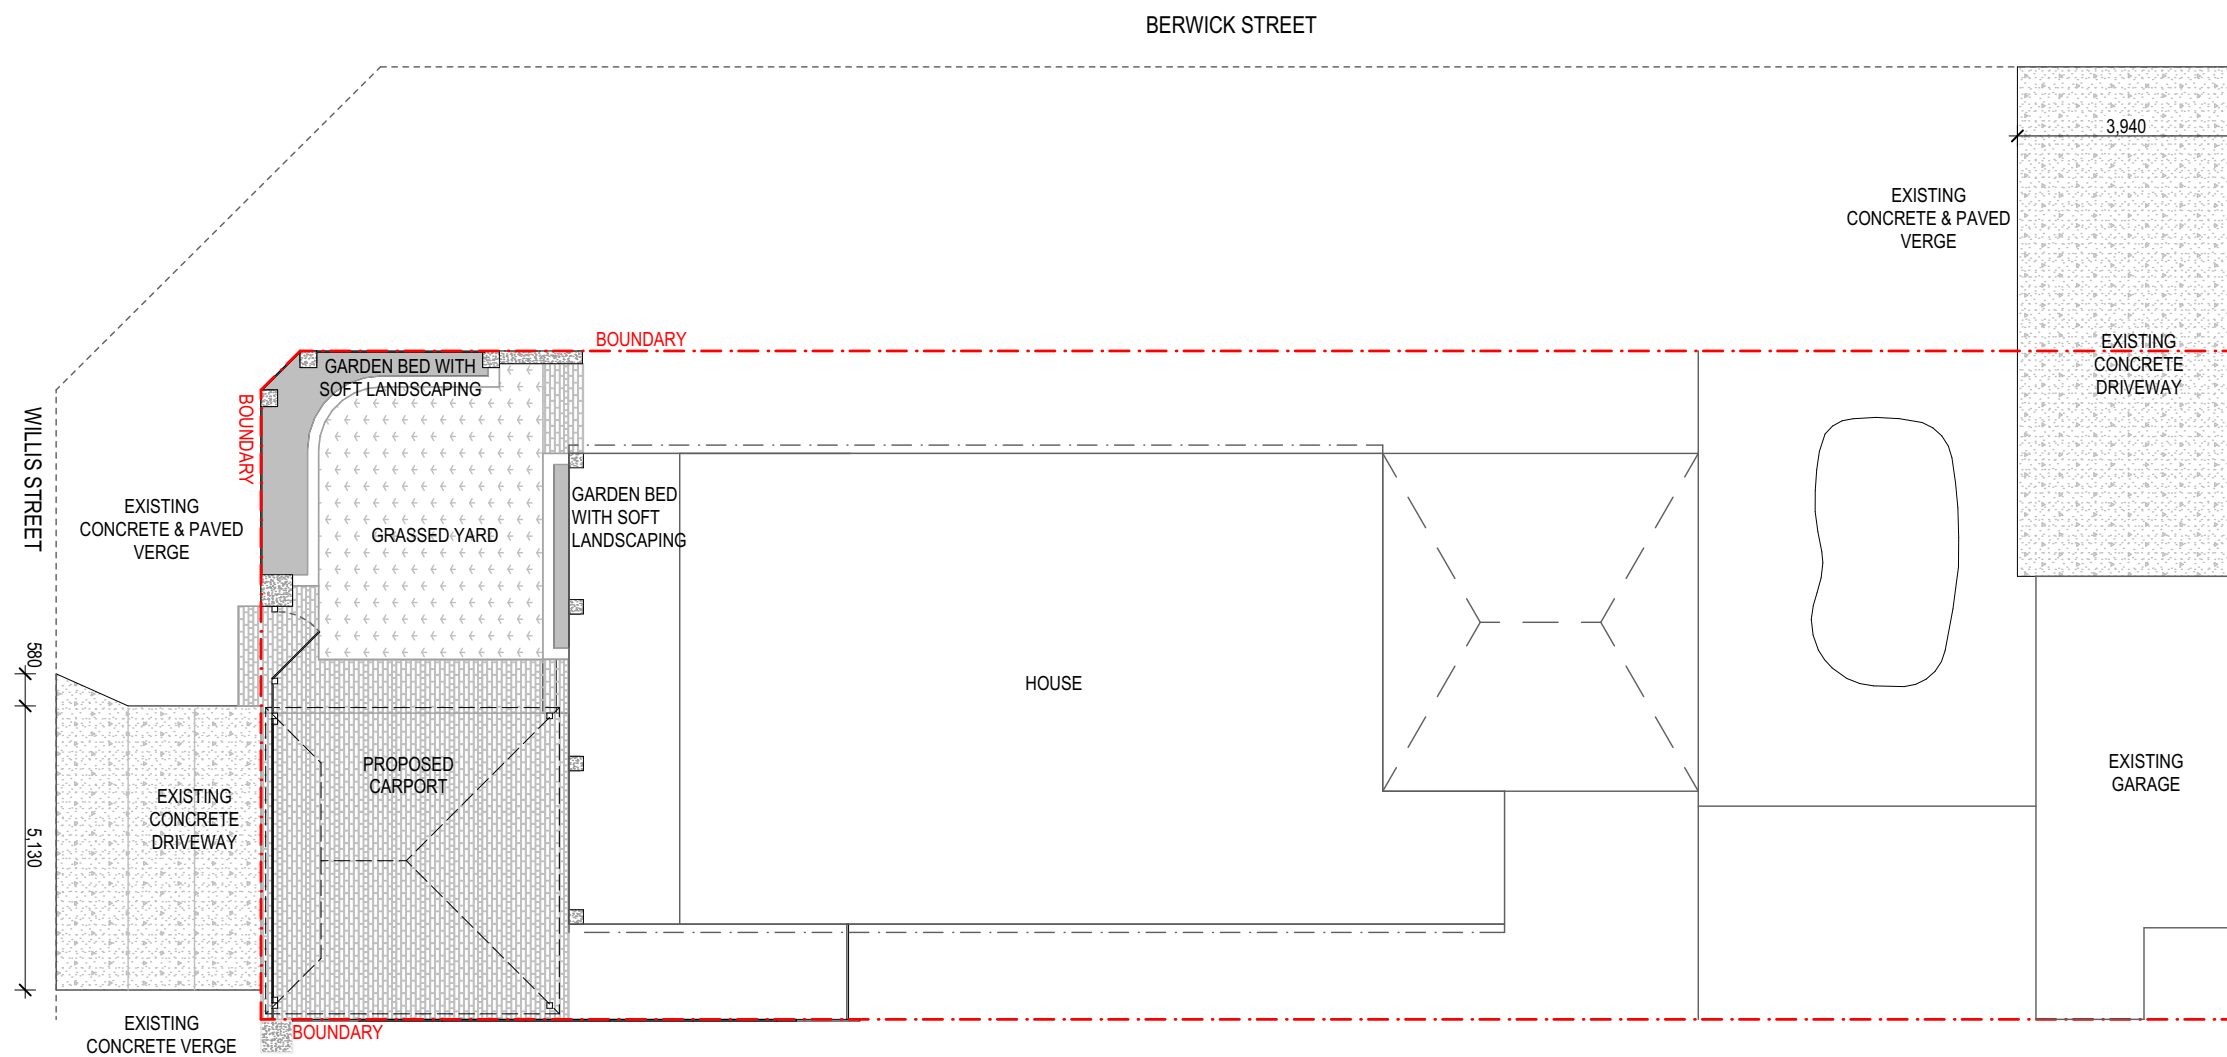



NOTE: DIMENSIONS ARE INDICATIVE ONLY. ALL AREAS TO BE SITE MEASURED.

27/10/2025 - AMENDED





Multi-purpose car bay


Multi-purpose car bay

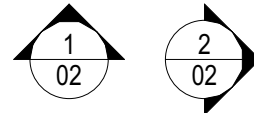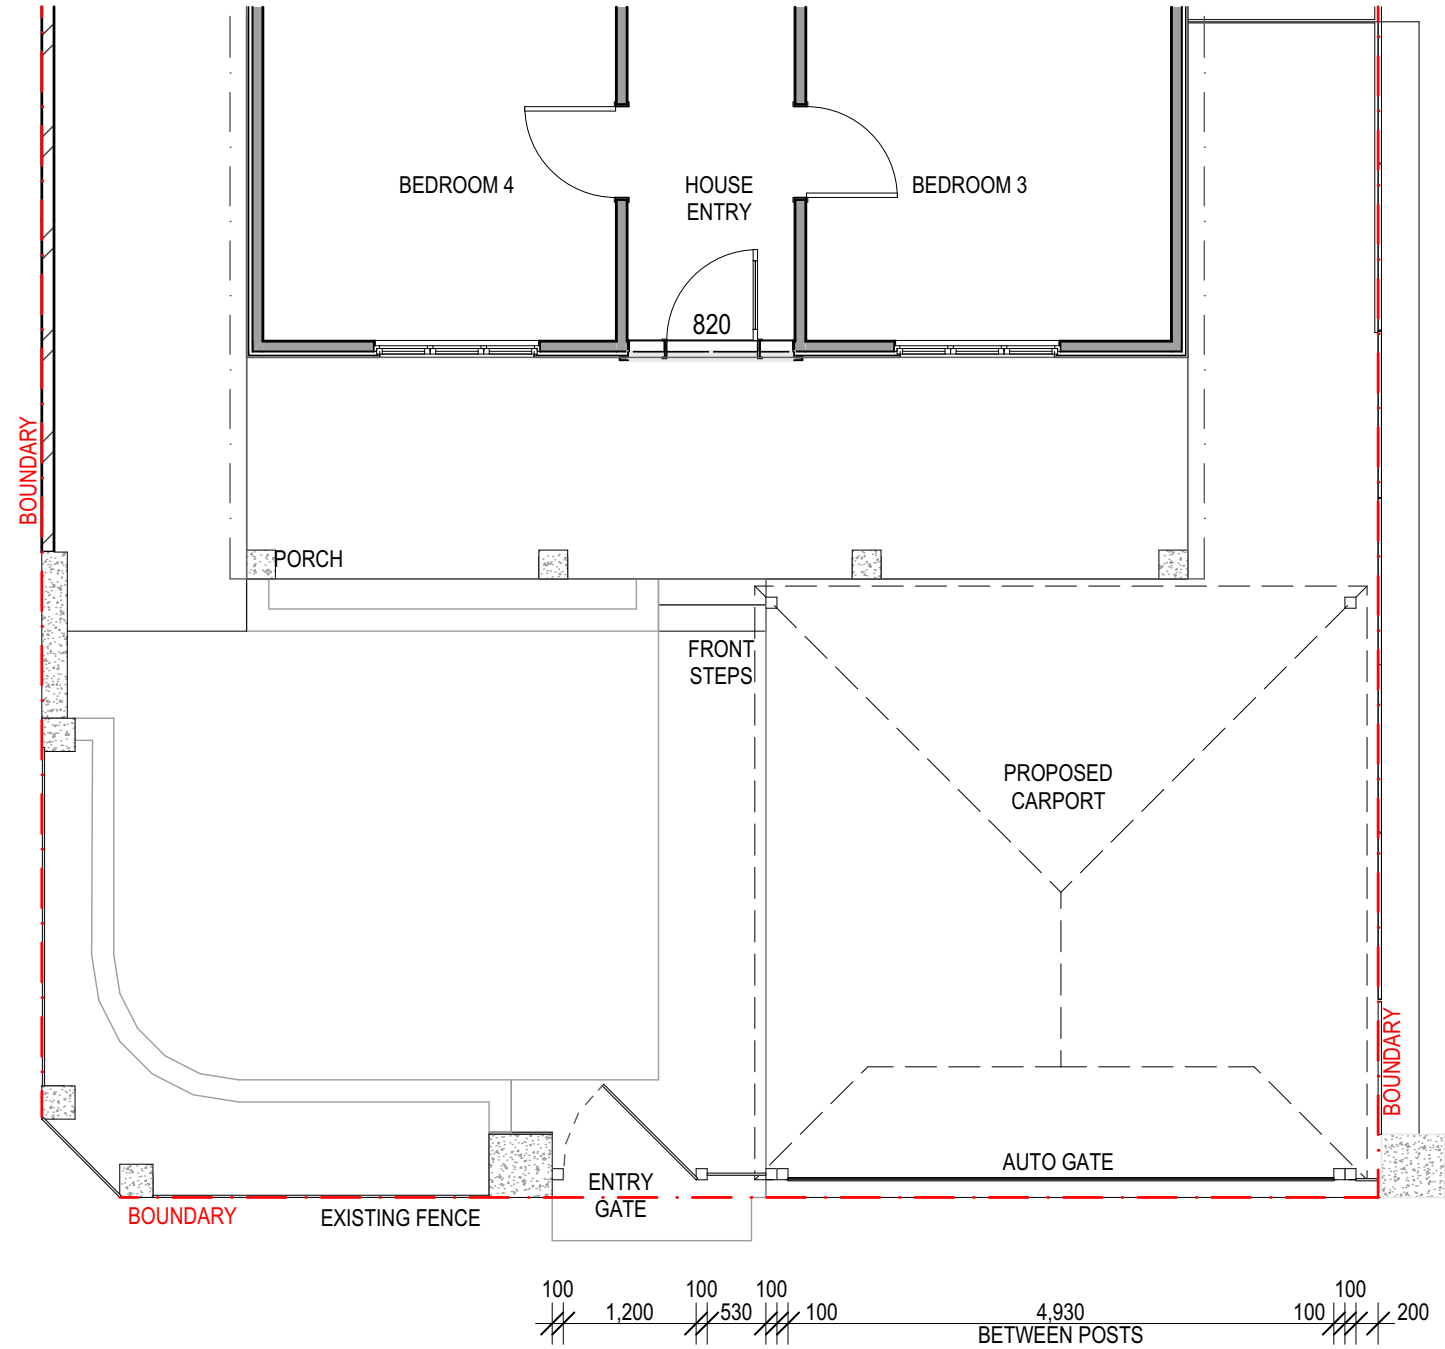


NOTE: DIMENSIONS ARE INDICATIVE ONLY. ALL AREAS TO BE SITE MEASURED.

27/10/2025 - AMENDED

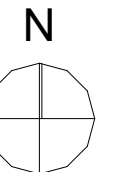 

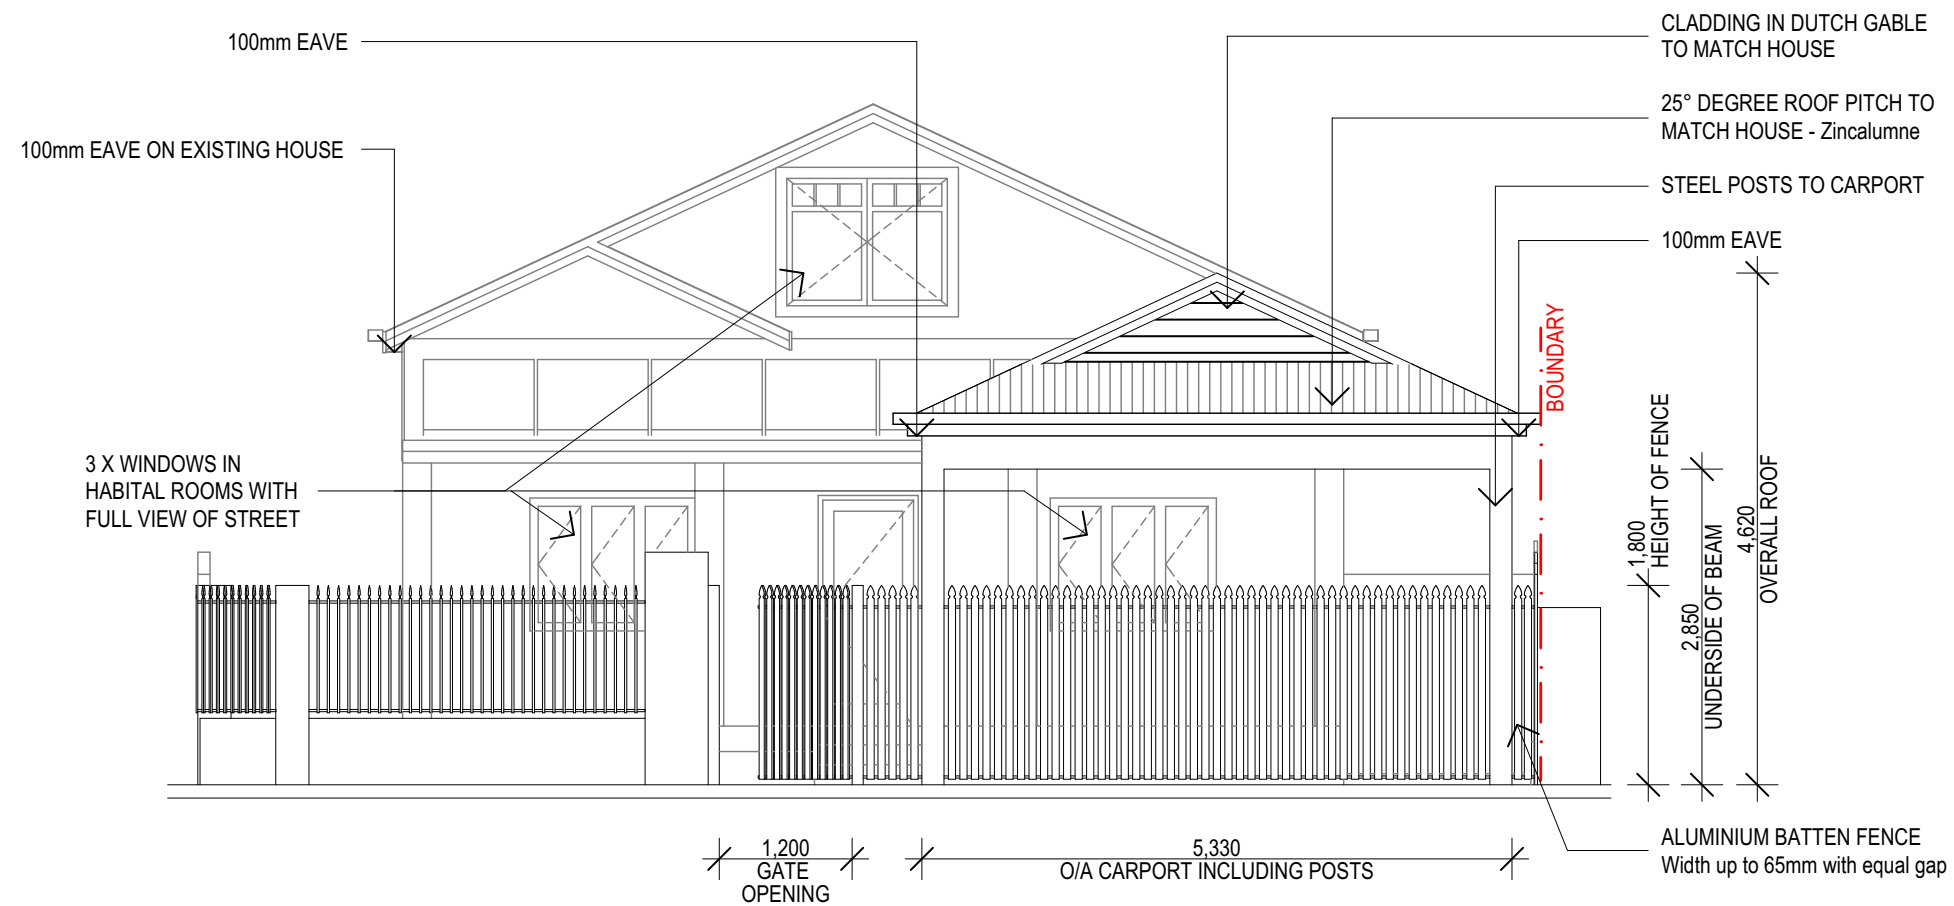

01 FRONT ELEVATION

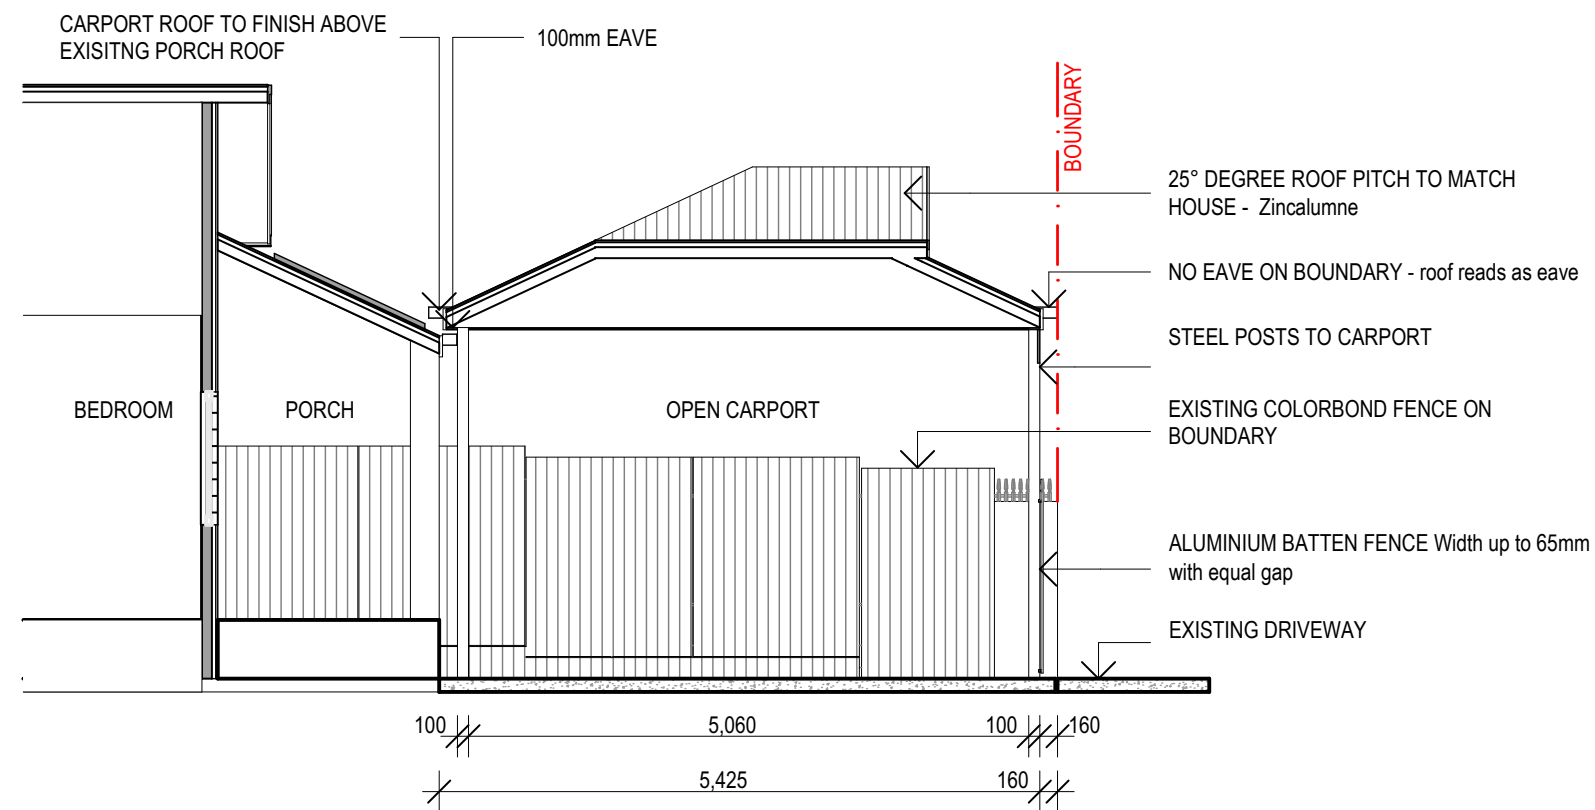


02 SECTION

27/10/2025 - AMENDED



27/10/2025 - AMENDED

 





27/10/2025 - AMENDED

