

Appendix I – Civil Corridor Landscape and Urban Design Package prepared by ALUA

VICTORIA PARK TO CANNING LEVEL CROSSING REMOVAL

CIVIL CORRIDOR - LANDSCAPE & URBAN DESIGN - PACKAGE 1



SHEET LIST - DA - URBAN DESIGN & LANDSCAPE ARCHITECTURE (PACKAGE 1)					
ALUA PACKAGE CODE	ALUA DRAWING NUMBER	PTA SHEET NUMBER	SHEET NAME	Current Revision	Current Revision Date
LXR-P1-Z0-GN-CI-DL-SKT	10000	04-C-19-DA_0015	COVER SHEET	A0101	13.12.22
LXR-P1-Z0-GN-CI-DL-SKT	10300	04-C-19-DA_0080	GENERAL ARRANGEMENT - SHEET LAYOUT	A0101	13.12.22
LXR-P1-Z0-GN-CI-DL-SKT	10304	04-C-19-DA_0084	GENERAL ARRANGEMENT PLAN - SHEET 4	A0101	13.12.22
LXR-P1-Z0-GN-CI-DL-SKT	10305	04-C-19-DA_0085	GENERAL ARRANGEMENT PLAN - SHEET 5	A0101	13.12.22
LXR-P1-Z0-GN-CI-DL-SKT	10306	04-C-19-DA_0086	GENERAL ARRANGEMENT PLAN - SHEET 6	A0101	13.12.22
LXR-P1-Z0-GN-CI-DL-SKT	10307	04-C-19-DA_0087	GENERAL ARRANGEMENT PLAN - SHEET 7	A0101	13.12.22
LXR-P1-Z0-GN-CI-DL-SKT	10308	04-C-19-DA_0088	GENERAL ARRANGEMENT PLAN - SHEET 8	A0101	13.12.22
LXR-P1-Z0-GN-CI-DL-SKT	10309	04-C-19-DA_0089	GENERAL ARRANGEMENT PLAN - SHEET 9	A0101	13.12.22
LXR-P1-Z0-GN-CI-DL-SKT	10310	04-C-19-DA_0090	GENERAL ARRANGEMENT PLAN - SHEET 10	A0101	13.12.22
LXR-P1-Z0-GN-CI-DL-SKT	10311	04-C-19-DA_0091	GENERAL ARRANGEMENT PLAN - SHEET 11	A0101	13.12.22
LXR-P1-Z0-GN-CI-DL-SKT	10312	04-C-19-DA_0092	GENERAL ARRANGEMENT PLAN - SHEET 12	A0101	13.12.22
LXR-P1-Z0-GN-CI-DL-SKT	10313	04-C-19-DA_0093	GENERAL ARRANGEMENT PLAN - SHEET 13	A0101	13.12.22
LXR-P1-Z0-GN-CI-DL-SKT	10314	04-C-19-DA_0094	GENERAL ARRANGEMENT PLAN - SHEET 14	A0101	13.12.22
LXR-P1-Z0-GN-CI-DL-SKT	10315	04-C-19-DA_0095	GENERAL ARRANGEMENT PLAN - SHEET 15	A0101	13.12.22
LXR-P1-Z0-GN-CI-DL-SKT	10316	04-C-19-DA_0096	GENERAL ARRANGEMENT PLAN - SHEET 16	A0101	13.12.22
LXR-P1-Z0-GN-CI-DL-SKT	10701	04-C-19-DA_0192	SITE SECTIONS - SHEET 1 - CARLISLE STATION	A0101	13.12.22
LXR-P1-Z0-GN-CI-DL-SKT	10705	04-C-19-DA_0196	SITE SECTIONS - SHEET 5 - OATS STREET STATION	A0101	13.12.22
LXR-P1-Z0-GN-CI-DL-SKT	10711	04-C-19-DA_0203	SITE SECTIONS - SHEET 11 - CORRIDOR SECTIONS	A0101	13.12.22
LXR-P1-Z0-GN-CI-DL-SKT	10712	04-C-19-DA_0204	SITE SECTIONS - SHEET 12 - CORRIDOR SECTIONS	A0101	13.12.22

LEGEND	HARDSCAPE	SOFTSCAPE
--- EXTENT OF WORKS --- RAIL RESERVE --- EDGE OF OVERHEAD VIADUCT / PSP BRIDGE / STATION PLATFORM --- PROPOSED CHAIN LINK FENCE - REFER TO CIVIL CORRIDOR PACKAGE --- MATCHLINES --- PCA BOUNDARY	PREMIUM UNIT PAVING REFER DA REPORT FOR DETAILS INSITU CONCRETE PAVING REFER DA REPORT FOR DETAILS SHARED PATH REFER DA REPORT FOR DETAILS MULCH TRAIL COMPACTED GRAVEL PLAY SURFACE HARDCOURT SURFACE RUBBER SOFTFALL PLAYGROUND MULCH	LAWN PLANTING - ORGANIC MULCH BASIN PLANTING - INORGANIC MULCH EXISTING TREE TO BE RETAINED CANOPY TREE PROTECTION ZONE STRUCTURAL ROOT ZONE PROPOSED TREE FURNITURE SEATING WALL SEATING WALL WITH TIMBER TOP SEATING AND BENCHES DECORATIVE FLUSH KERB BICYCLE RACKS PRECINCT DRINKING FOUNTAIN BOLLARD BIN ENCLOSURE PARK SHELTER JOURNEY PATHS

A0101	13.12.22	DEVELOPMENT APPLICATION	HAS	HAS	HG	JPD
REV	DATE	AMENDMENT	DSN	DRN	CHK	APP
ORIG SIZE	A1	0 10 20 30 40 50 100mm	AT ORIGINAL PLOT SIZE			

This document must not be copied without PTA's written permission, and the contents thereof must not be imparted to a third party nor be used for any unauthorised purpose.




Contractor No: LXR-P1-Z0-GN-CI-DL-SKT-10000

VALIDATION	REFERENCES	SCALE	DESIGNED
SIGNATURE		1 : 500	HAS
DATE		DATUM	DRAWN
DATE APPROVED		HORIZONTAL: PCG20	CHECKED
		VERTICAL: AHD71	APPROVED
			JPD
			DATE

PRINT IN COLOUR

FOR INFORMATION

	VICTORIA PARK TO CANNING LEVEL CROSSING REMOVAL
ARMADALE LINE - URBAN DESIGN & LANDSCAPE COVER SHEET - PACKAGE 1 COVER SHEET	
PTA Drawing No: 04-C-19-DA 0015	Rev:A01.01

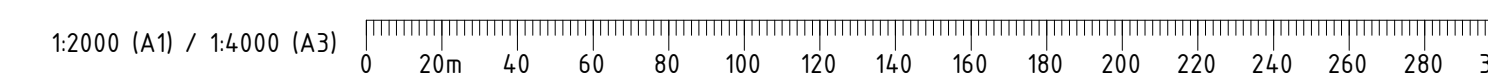

PRINT IN COLOUR

FOR INFORMATION

[illegible]



VALIDATION
SIGNATURE
DATE
DATE APPROVED

[illegible]

SCALE	
1 : 2000	
DATUM	
HORIZONTAL:	PCG20
VERTICAL:	AHD71

DESIGNED	HAS
DRAWN	HAS
CHECKED	HG
APPROVED	JPD
DATE	30.11.22

 Government of Western Australia Public Transport Authority	VICTORIA PARK TO CANNING	
	LEVEL CROSSING REMOVAL	
	ARMADALE LINE - URBAN DESIGN & LANDSCAPE	
	GENERAL ARRANGEMENT - PACKAGE 1	
GENERAL ARRANGEMENT - SHEET LAYOUT		
PTA Drawing No: 04-C-19-DA 0080		Rev:A01.01

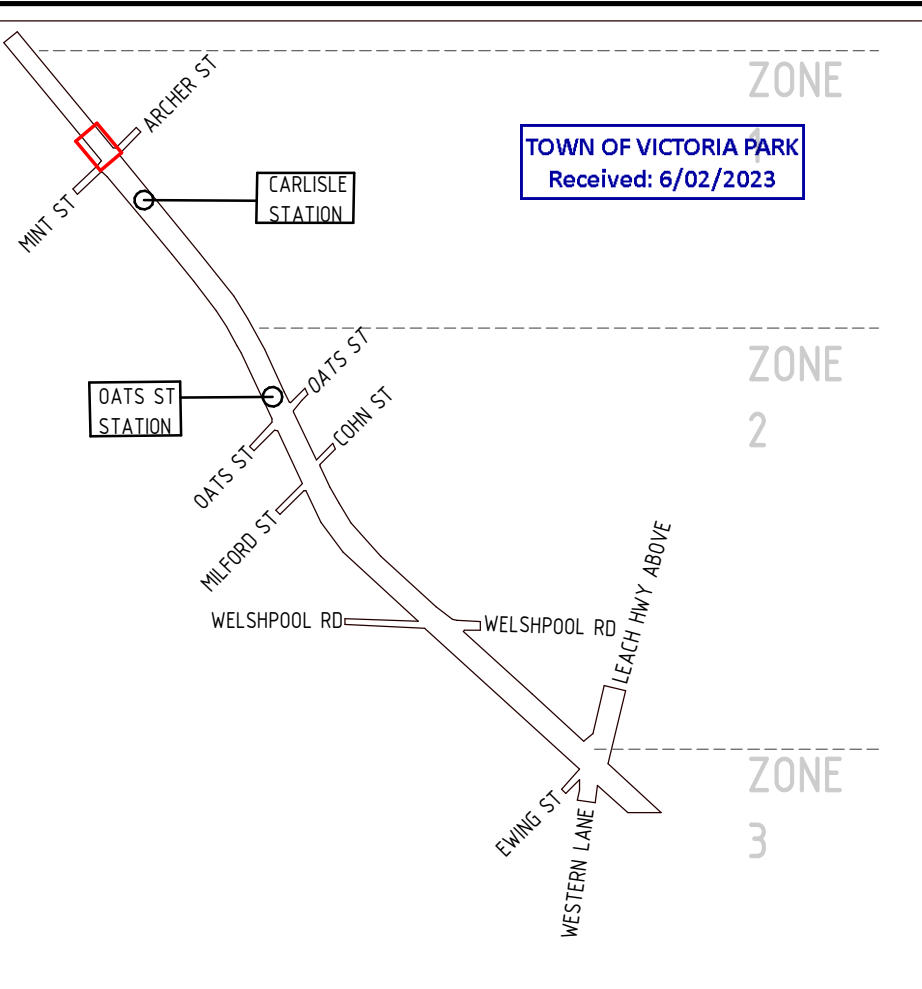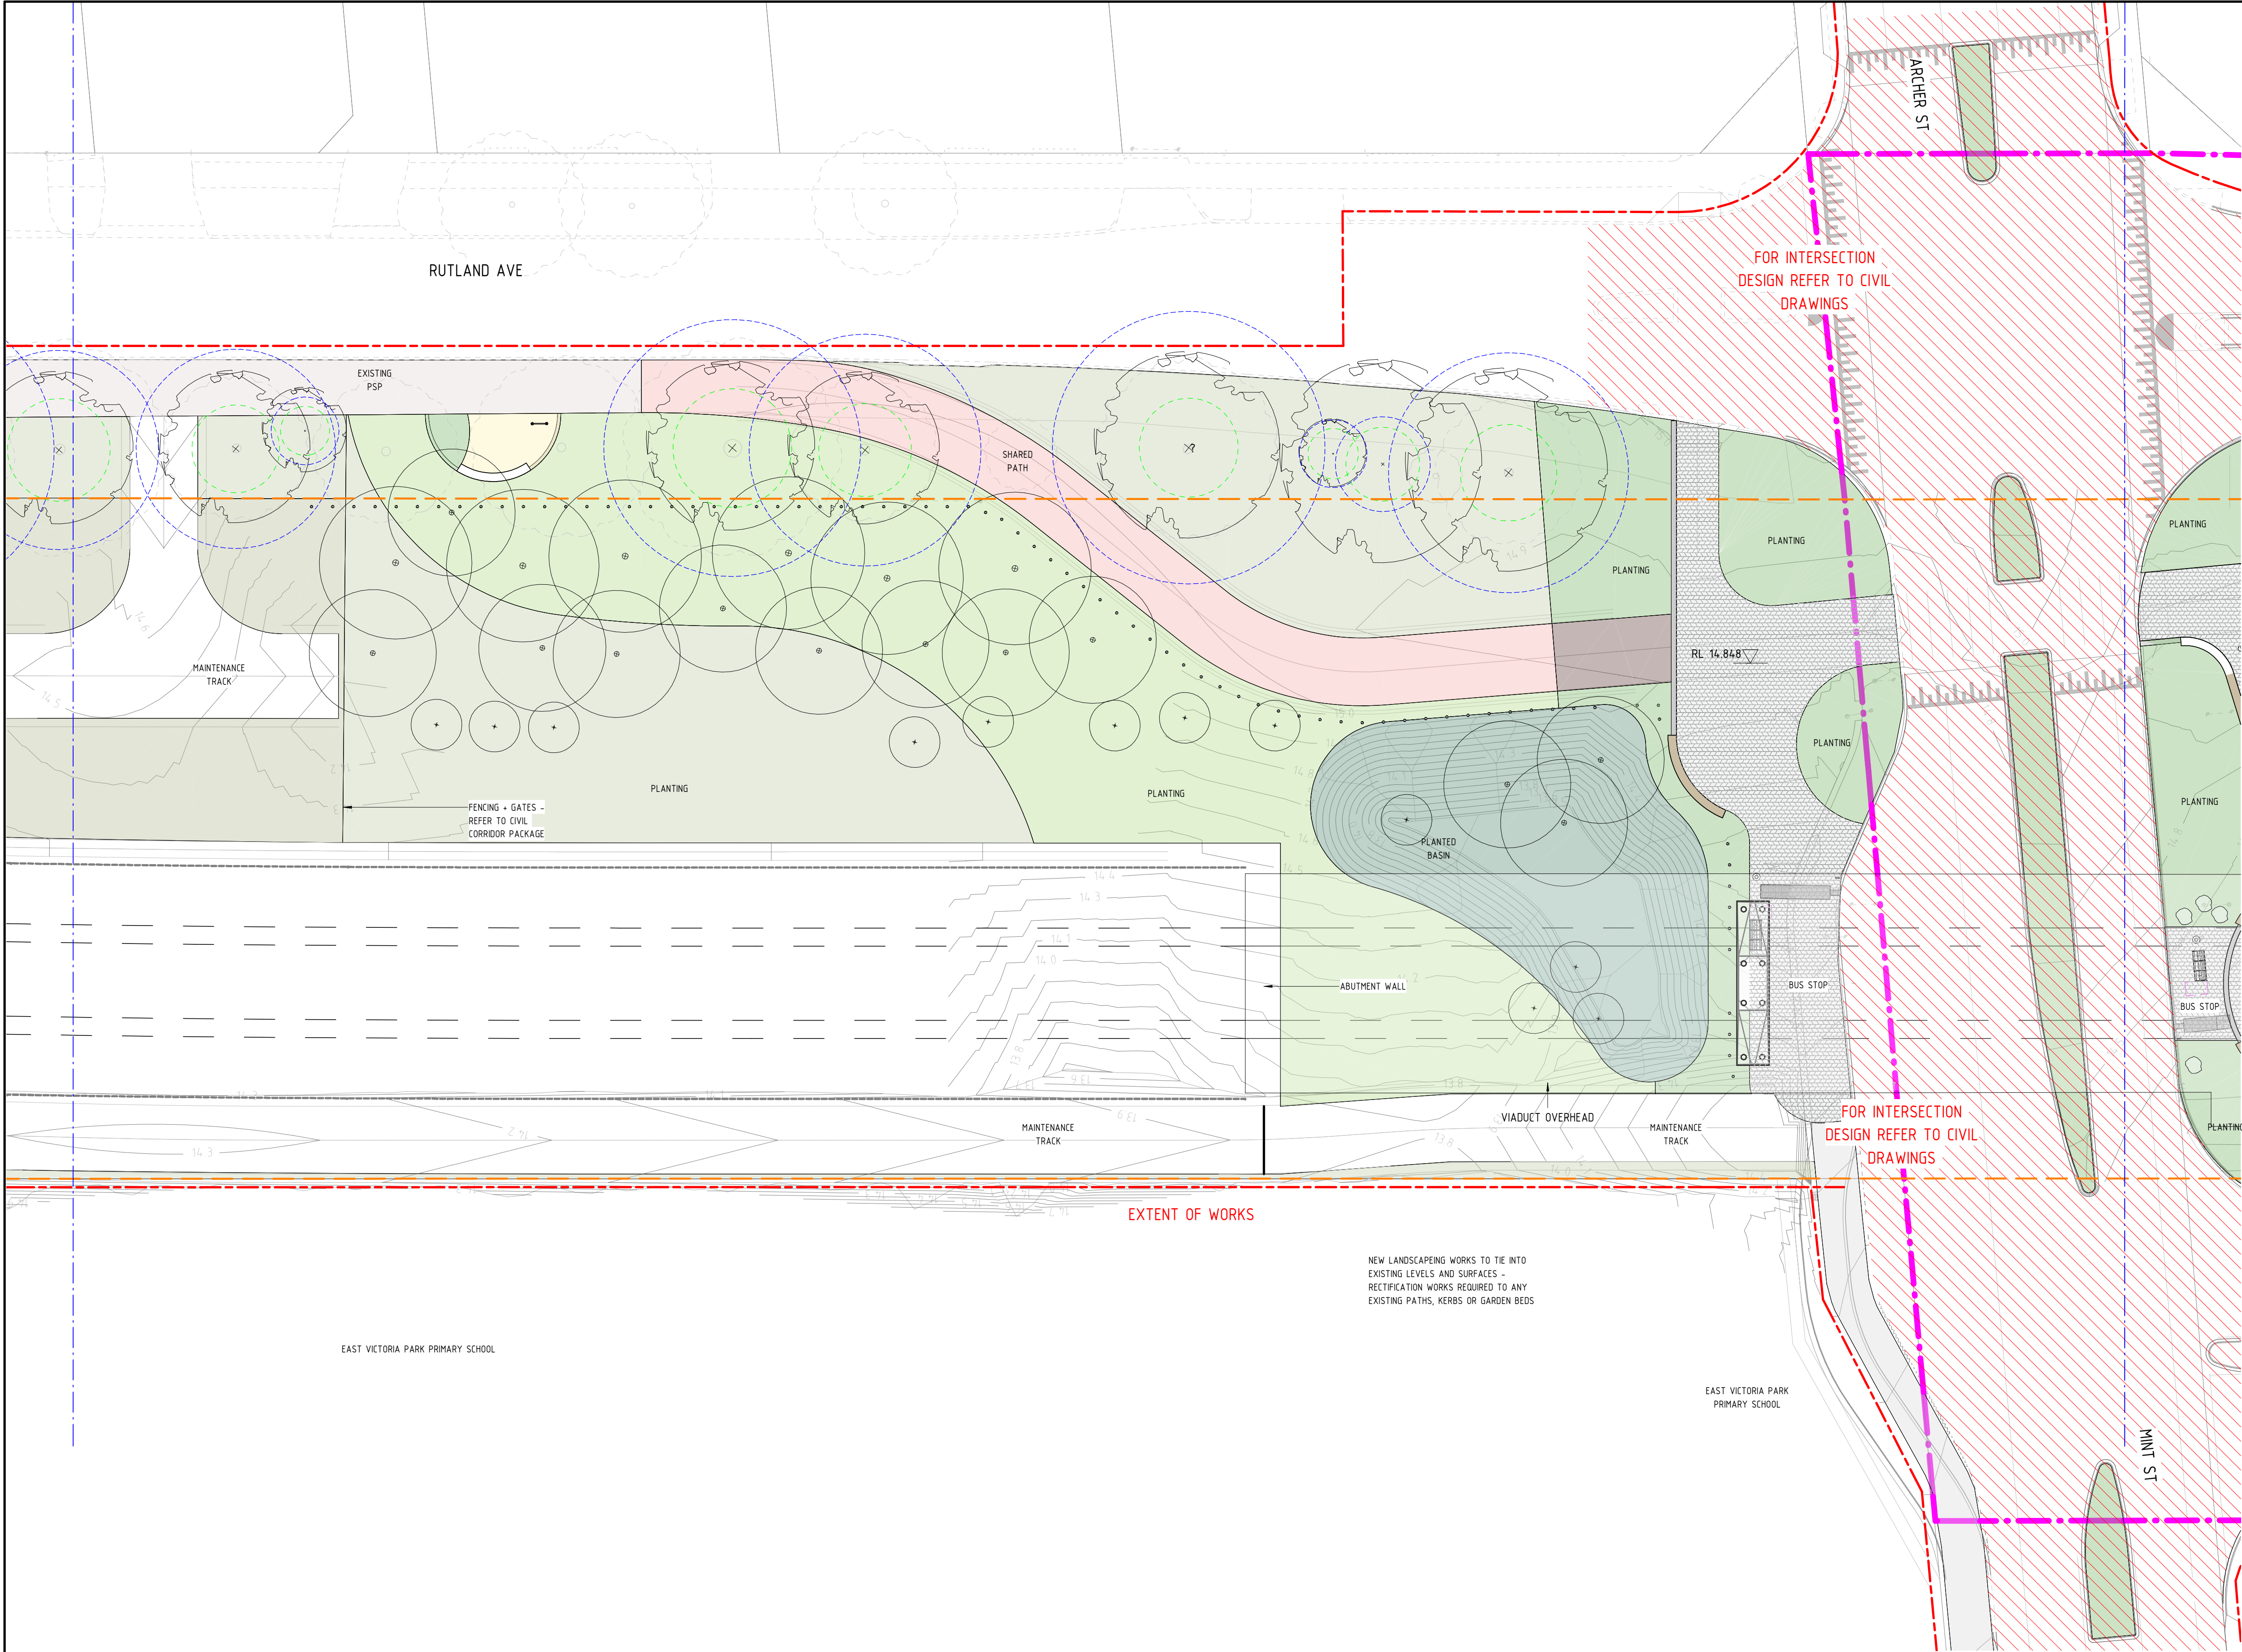

KEYPLAN

1:200 (A1) / 1:400 (A3)

0 2m 4 6 8 10 12 14 16 18 20 22 24 26 28 30

PRINT IN COLOUR

FOR INFORMATION

A0101 13.12.22 DEVELOPMENT APPLICATION		HAS	HAS	HG	JPD	
REV	DATE	AMENDMENT	DSN	DRN	CHK	APP
ORIG SIZE	A1		AT ORIGINAL PLOT SIZE			
0 10 20 30 40 50 100mm		This document must not be copied without PTA's written permission, and the contents thereof must not be imparted to a third party nor be used for any unauthorised purpose.				
CAD DRAWING PATHNAME Autodesk Docs://AU-PS129931 - Inner Armadale Line Level Crossing - R22 - C22/LXR-P1-Z0-GN-CI-DL-M3D-00001.rvt		Contractor No: LXR-P1-Z0-GN-CI-DL-SKT-10304				

ARMADALE LINE UPGRADE ALLIANCE

Innovation to Reality

VALIDATION	REFERENCES	SCALE	DESIGNED	HAS
SIGNATURE		1 : 200	DRAWN	HAS
DATE		DATUM	CHECKED	HG
DATE APPROVED		HORIZONTAL: PCG20	APPROVED	JPD
		VERTICAL: AHD71	DATE	

VICTORIA PARK TO CANNING



LEVEL CROSSING REMOVAL

ARMADALE LINE - URBAN DESIGN & LANDSCAPE

GENERAL ARRANGEMENT - PACKAGE 1

GENERAL ARRANGEMENT PLAN - SHEET 4

PTA Drawing No: 04-C-19-DA 0084 Rev:A01.01

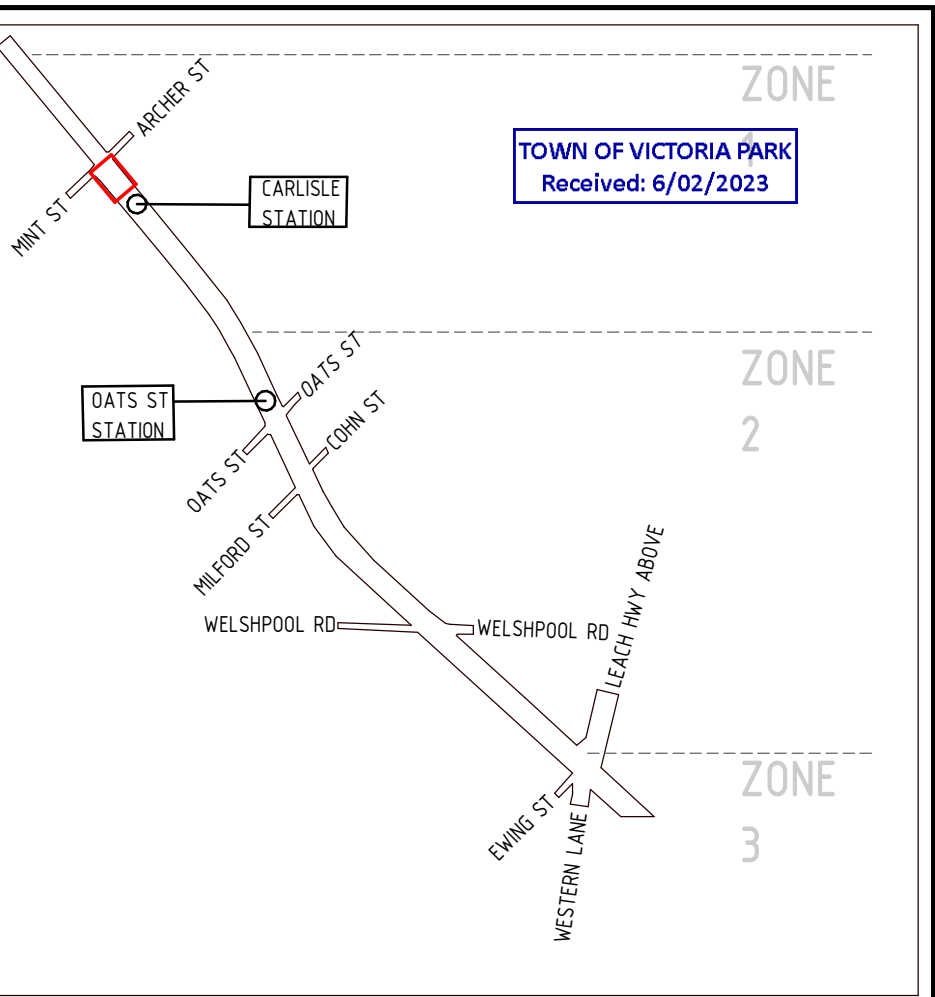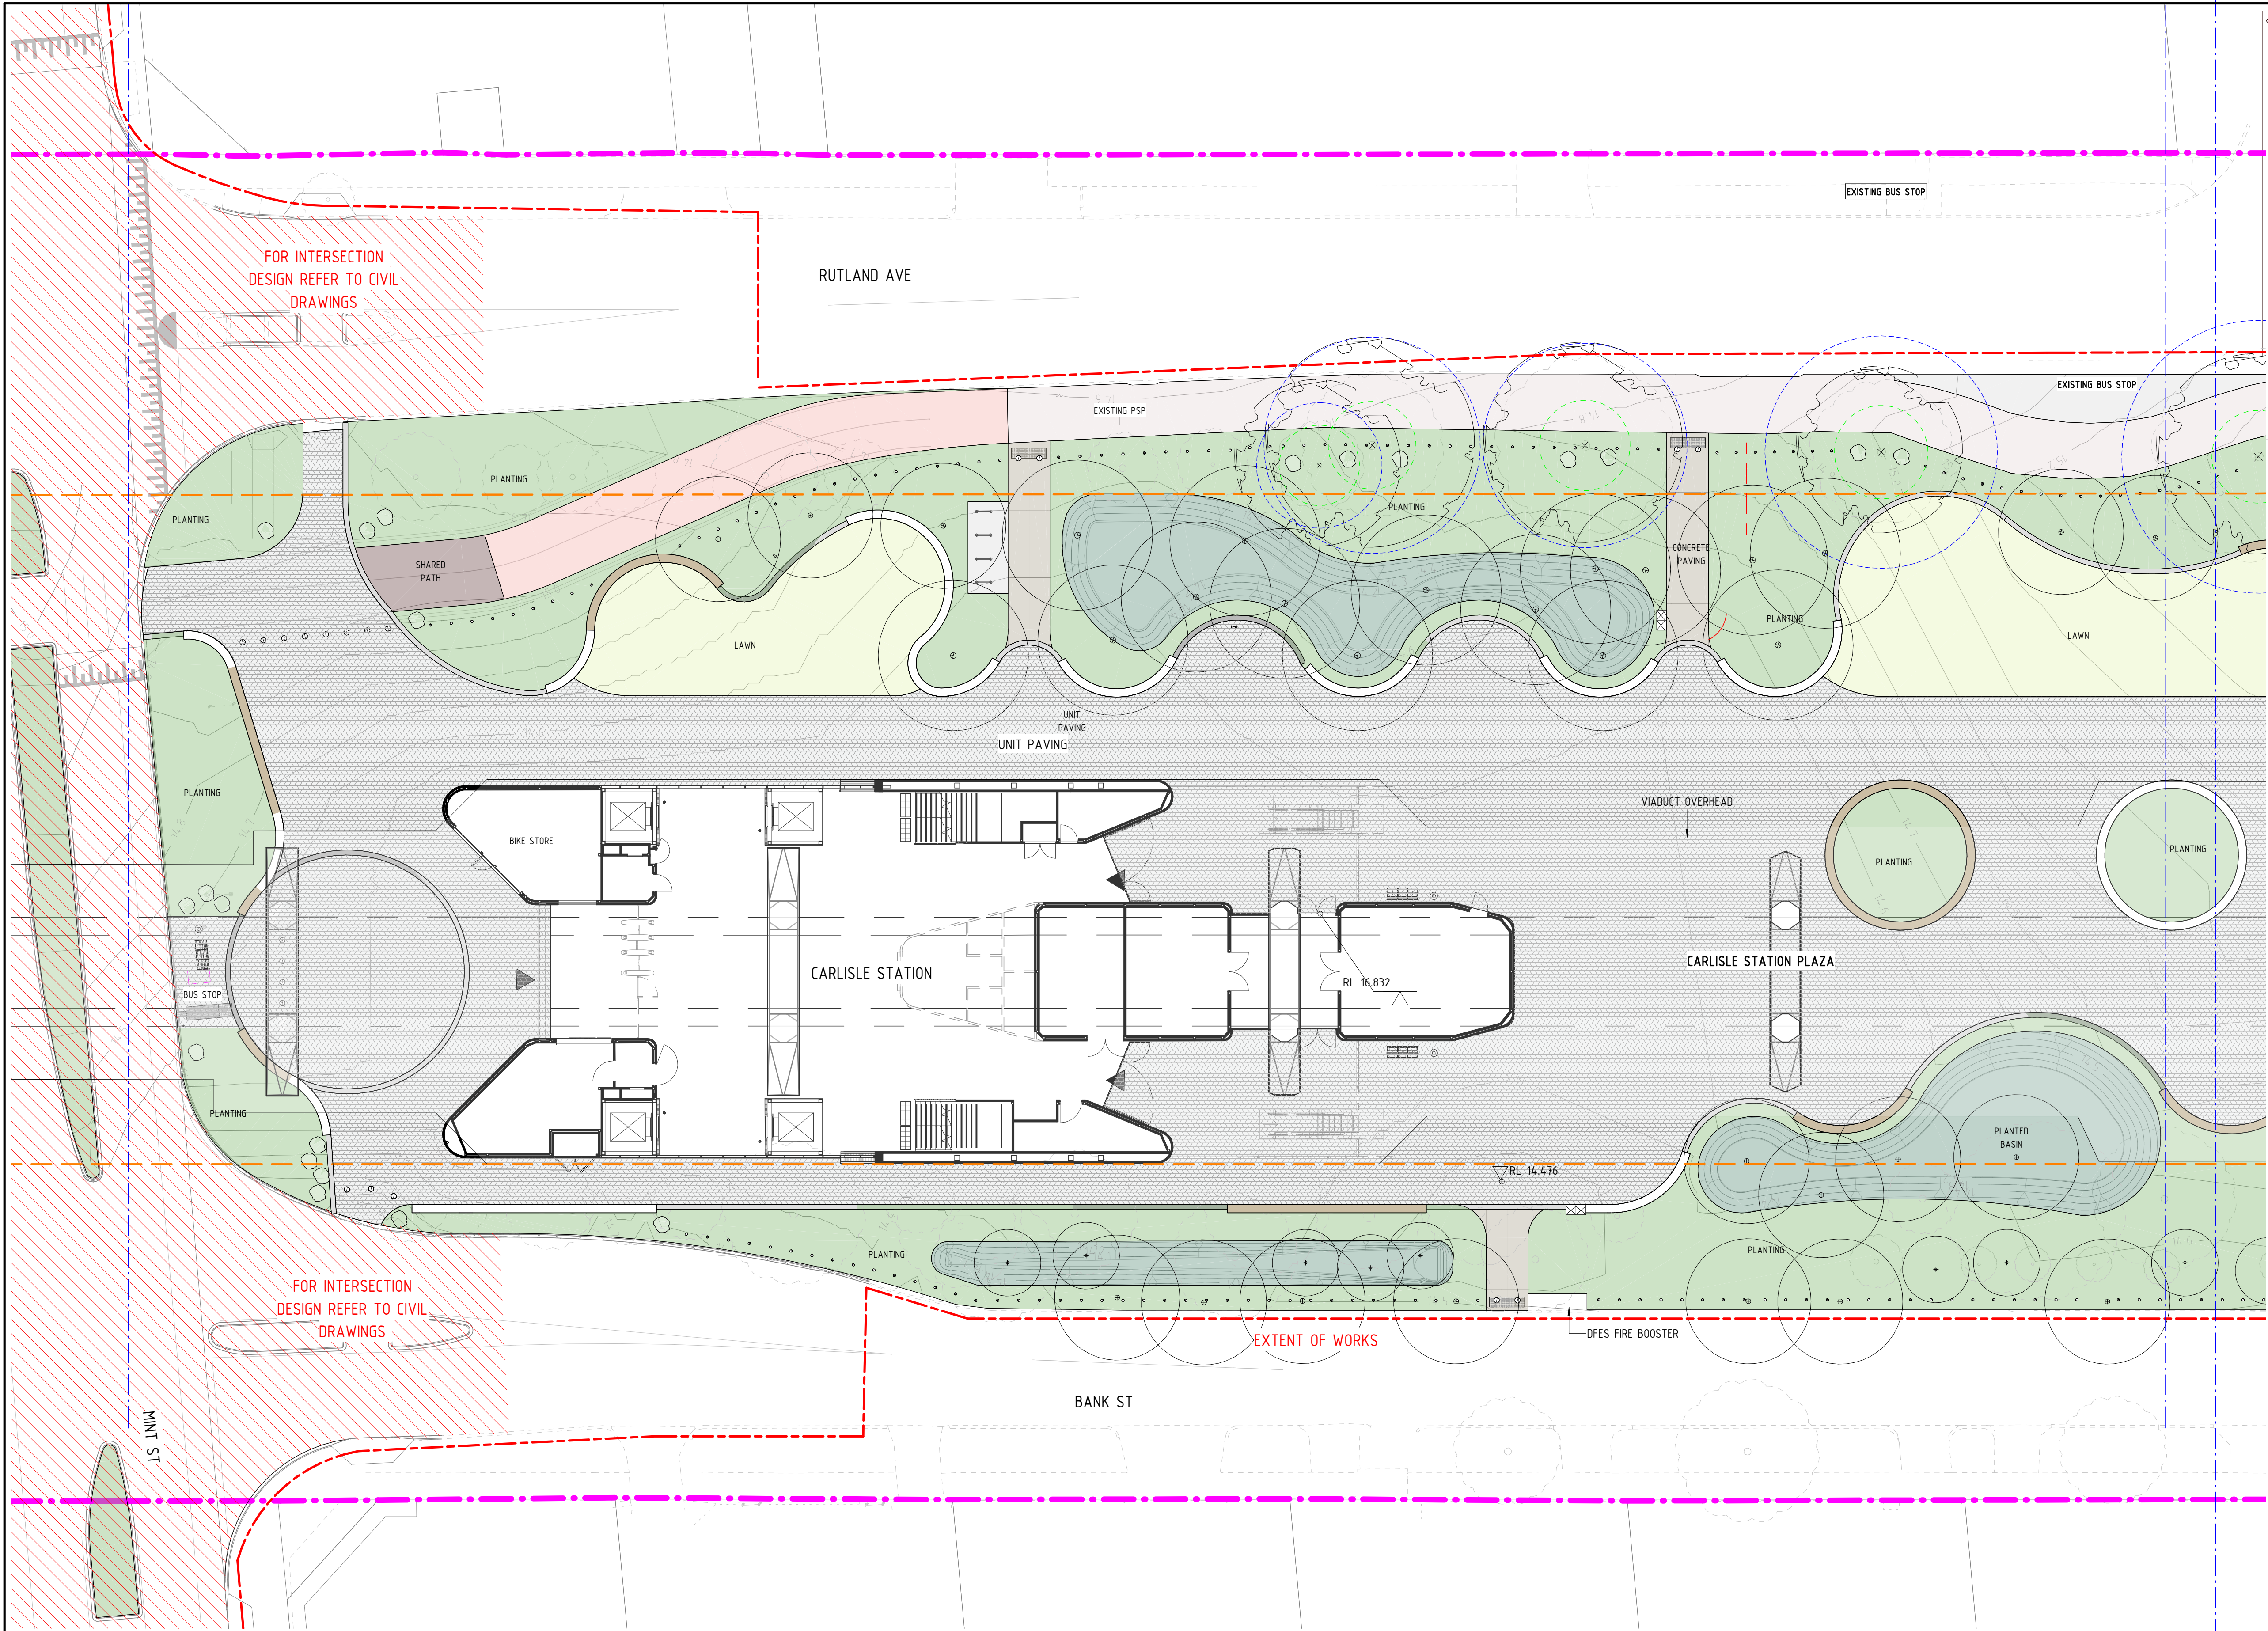

KEYPLAN

1:200 (A1) / 1:400 (A3)

0 2m 4 6 8 10 12 14 16 18 20 22 24 26 28 30

PRINT IN COLOUR

FOR INFORMATION

A01.01		13.12.22	DEVELOPMENT APPLICATION	HAS	HAS	HG	JPD
REV	DATE	AMENDMENT		DSN	DRN	CHK	APP
ORIG SIZE	A1		AT ORIGINAL PLOT SIZE		This document must not be copied without PTA's written permission, and the contents thereof must not be imparted to a third party nor be used for any unauthorised purpose.		
CAD DRAWING PATHNAME		Autodesk Docs://AU-PS129931 - Inner Armadale Line Level Crossing - R22 - C22/LXR-P1-Z0-GN-CI-DL-M3D-00001.rvt					

ARMADALE LINE UPGRADE ALLIANCE

Innovation to Reality

Contractor No: LXR-P1-Z0-GN-CI-DL-SKT-10305

VALIDATION

SIGNATURE

DATE

DATE APPROVED

REFERENCES

SCALE

1 : 200

DATUM

HORIZONTAL: PCG20

VERTICAL: AHD71

DESIGNED

HAS

DRAWN

HAS

CHECKED

HG

APPROVED

JPD

DATE

VICTORIA PARK TO CANNING

LEVEL CROSSING REMOVAL


ARMADALE LINE - URBAN DESIGN & LANDSCAPE

GENERAL ARRANGEMENT - PACKAGE 1

GENERAL ARRANGEMENT PLAN - SHEET 5

PTA Drawing No: 04-C-19-DA 0085

Rev:A01.01

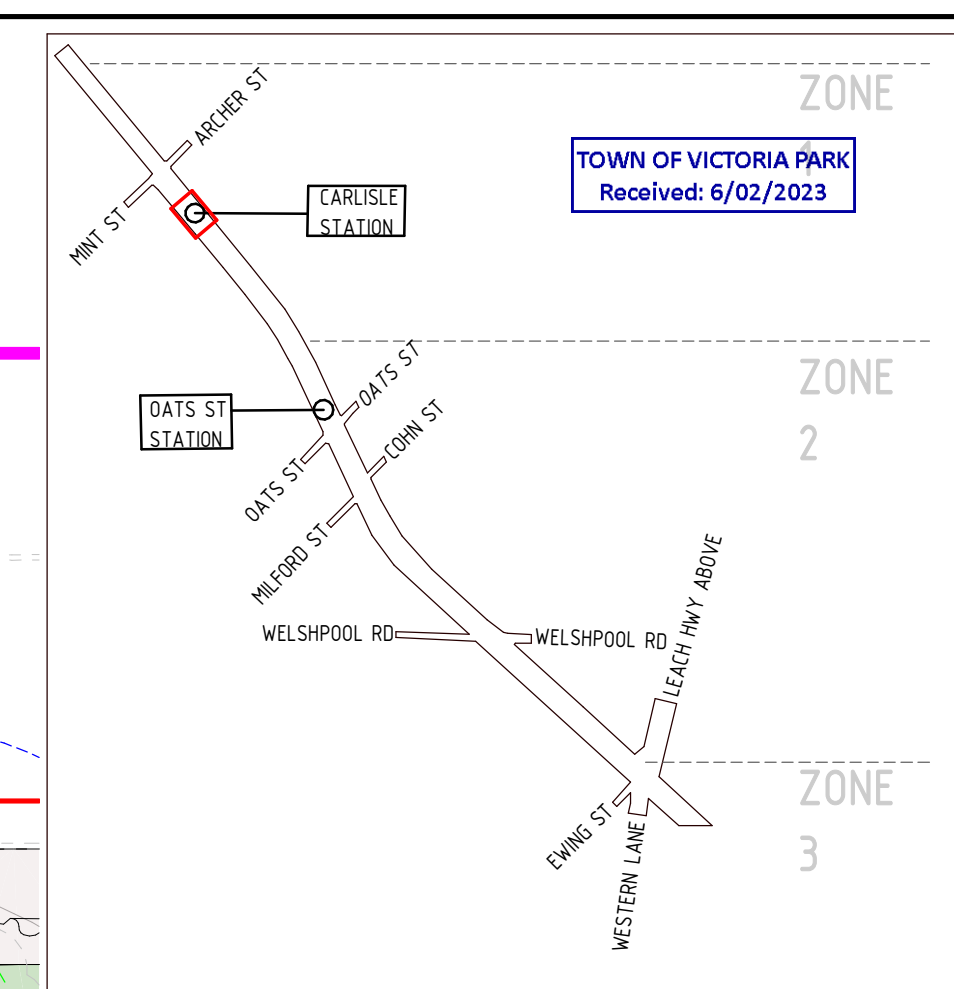

TOWN OF VICTORIA PARK
Received: 6/02/2023



FOR INFORMATION





ARMADALE LINE UPGRADE ALLIANCE
Innovation to Reality


Contractor No: | XR-P1-70-GN-CL-DL-SKT-10306

[illegible]

 Government of Western Australia Public Transport Authority	VICTORIA PARK TO CANNING LEVEL CROSSING REMOVAL	
	ARMADALE LINE - URBAN DESIGN & LANDSCAPE GENERAL ARRANGEMENT - PACKAGE 1 GENERAL ARRANGEMENT PLAN - SHEET 6	
PTA Drawing No: 04-C-19-DA 0086		RevA01.01

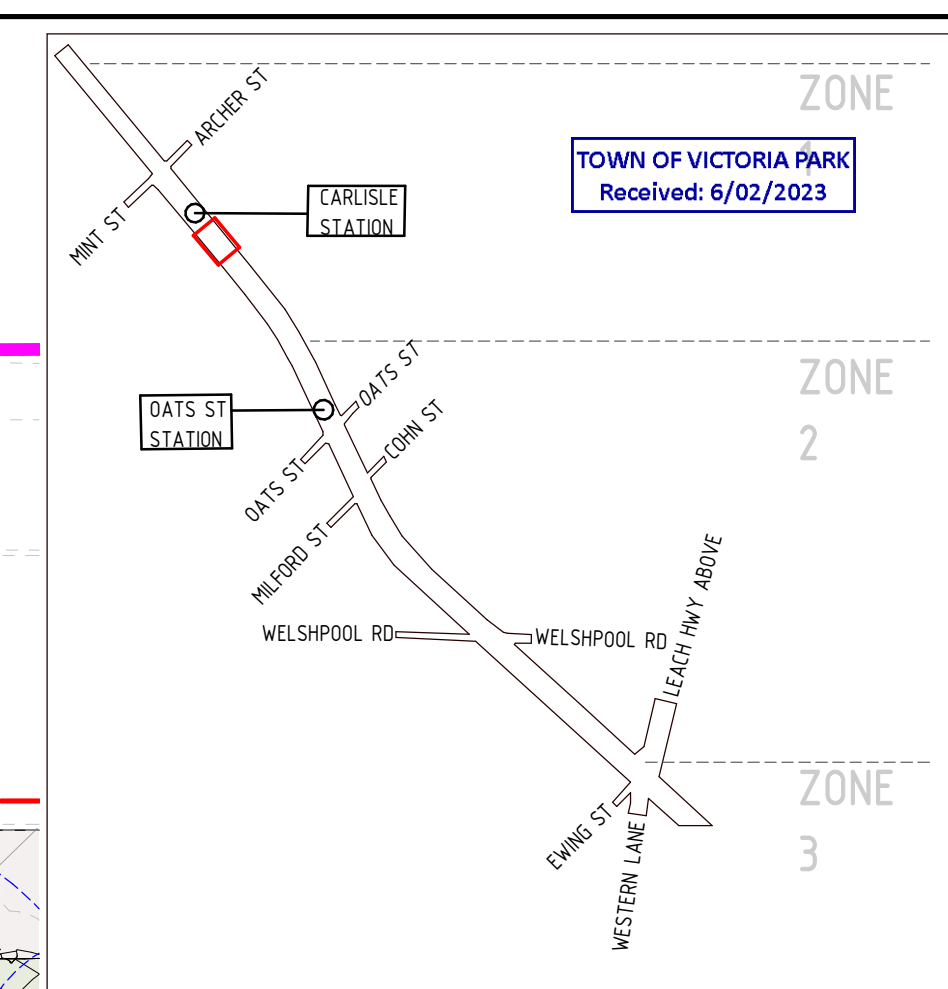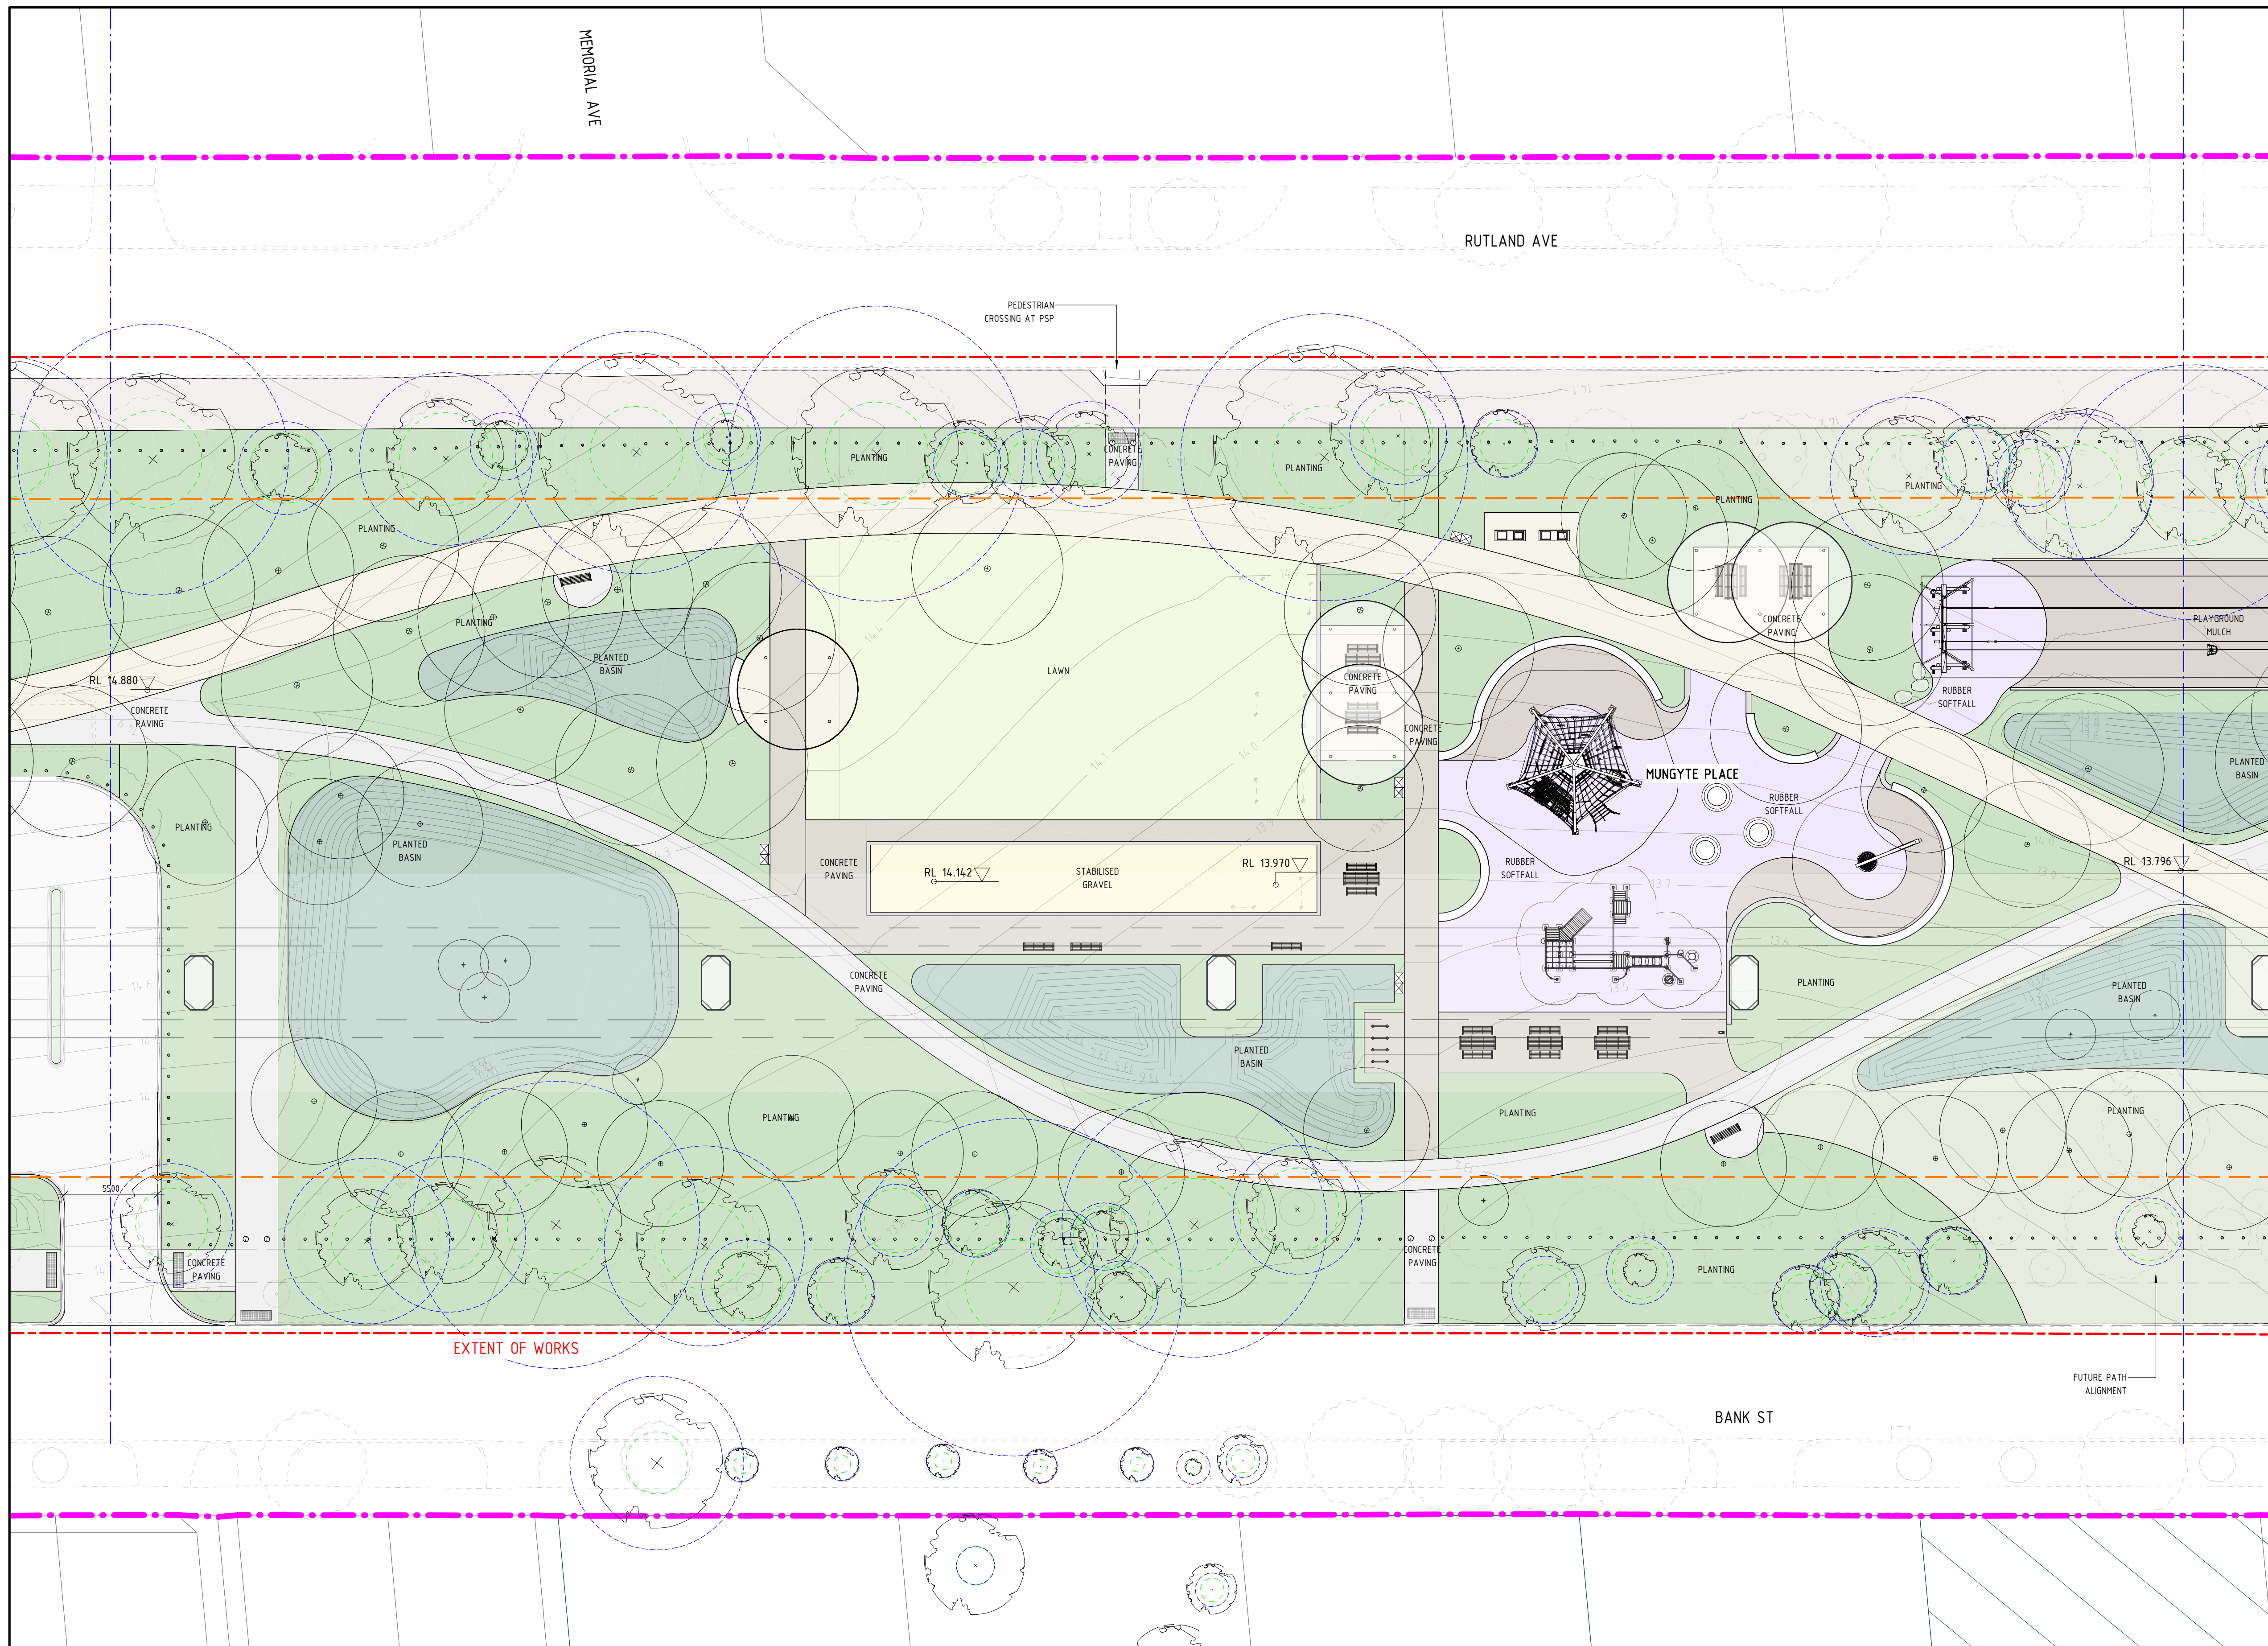


KEYPLAN

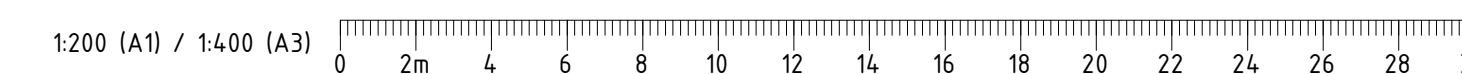

PRINT IN COLOUR

FOR INFORMATION

A01.01	13.12.22	DEVELOPMENT APPLICATION						HAS	HAS	HG	JPD
REV	DATE	AMENDMENT						DSN	DRN	CHK	APP
ORIG SIZE A1							This document must not be copied without PTA's written permission, and the contents thereof must not be imparted to a third party nor be used for any unauthorised purposes.				
		AT ORIGINAL PLOT SIZE									

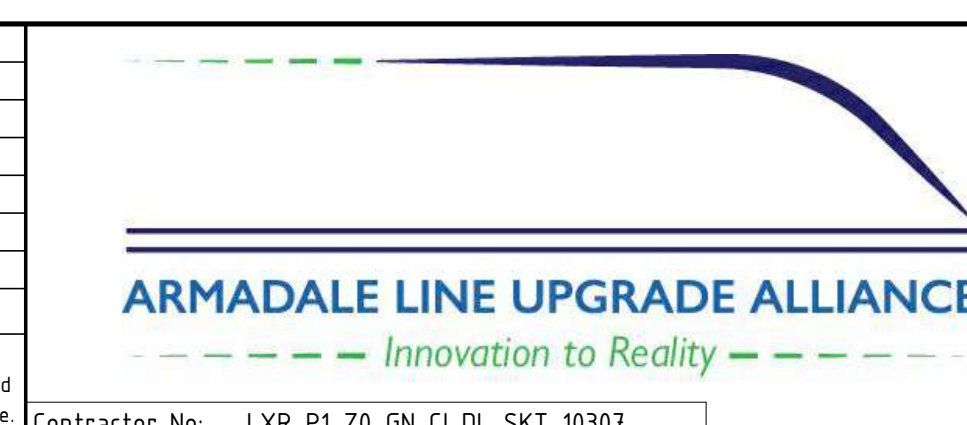


	VALIDATION
	SIGNATURE
	DATE
	DATE APPROVED

	REFERENCES

SCALE	1 : 200
DATUM	
HORIZONTAL:	PCG20
VERTICAL:	AHD71

DESIGNED	HAS
DRAWN	HAS
CHECKED	HG
APPROVED	JPD
DATE	

 Government of Western Australia Public Transport Authority	VICTORIA PARK TO CANNING LEVEL CROSSING REMOVAL	
	ARMADALE LINE - URBAN DESIGN & LANDSCAPE	
	GENERAL ARRANGEMENT - PACKAGE 1	
	GENERAL ARRANGEMENT PLAN - SHEET 7	
	PTA Drawing No: 04-C-19-DA 0087	Rev.A01.01

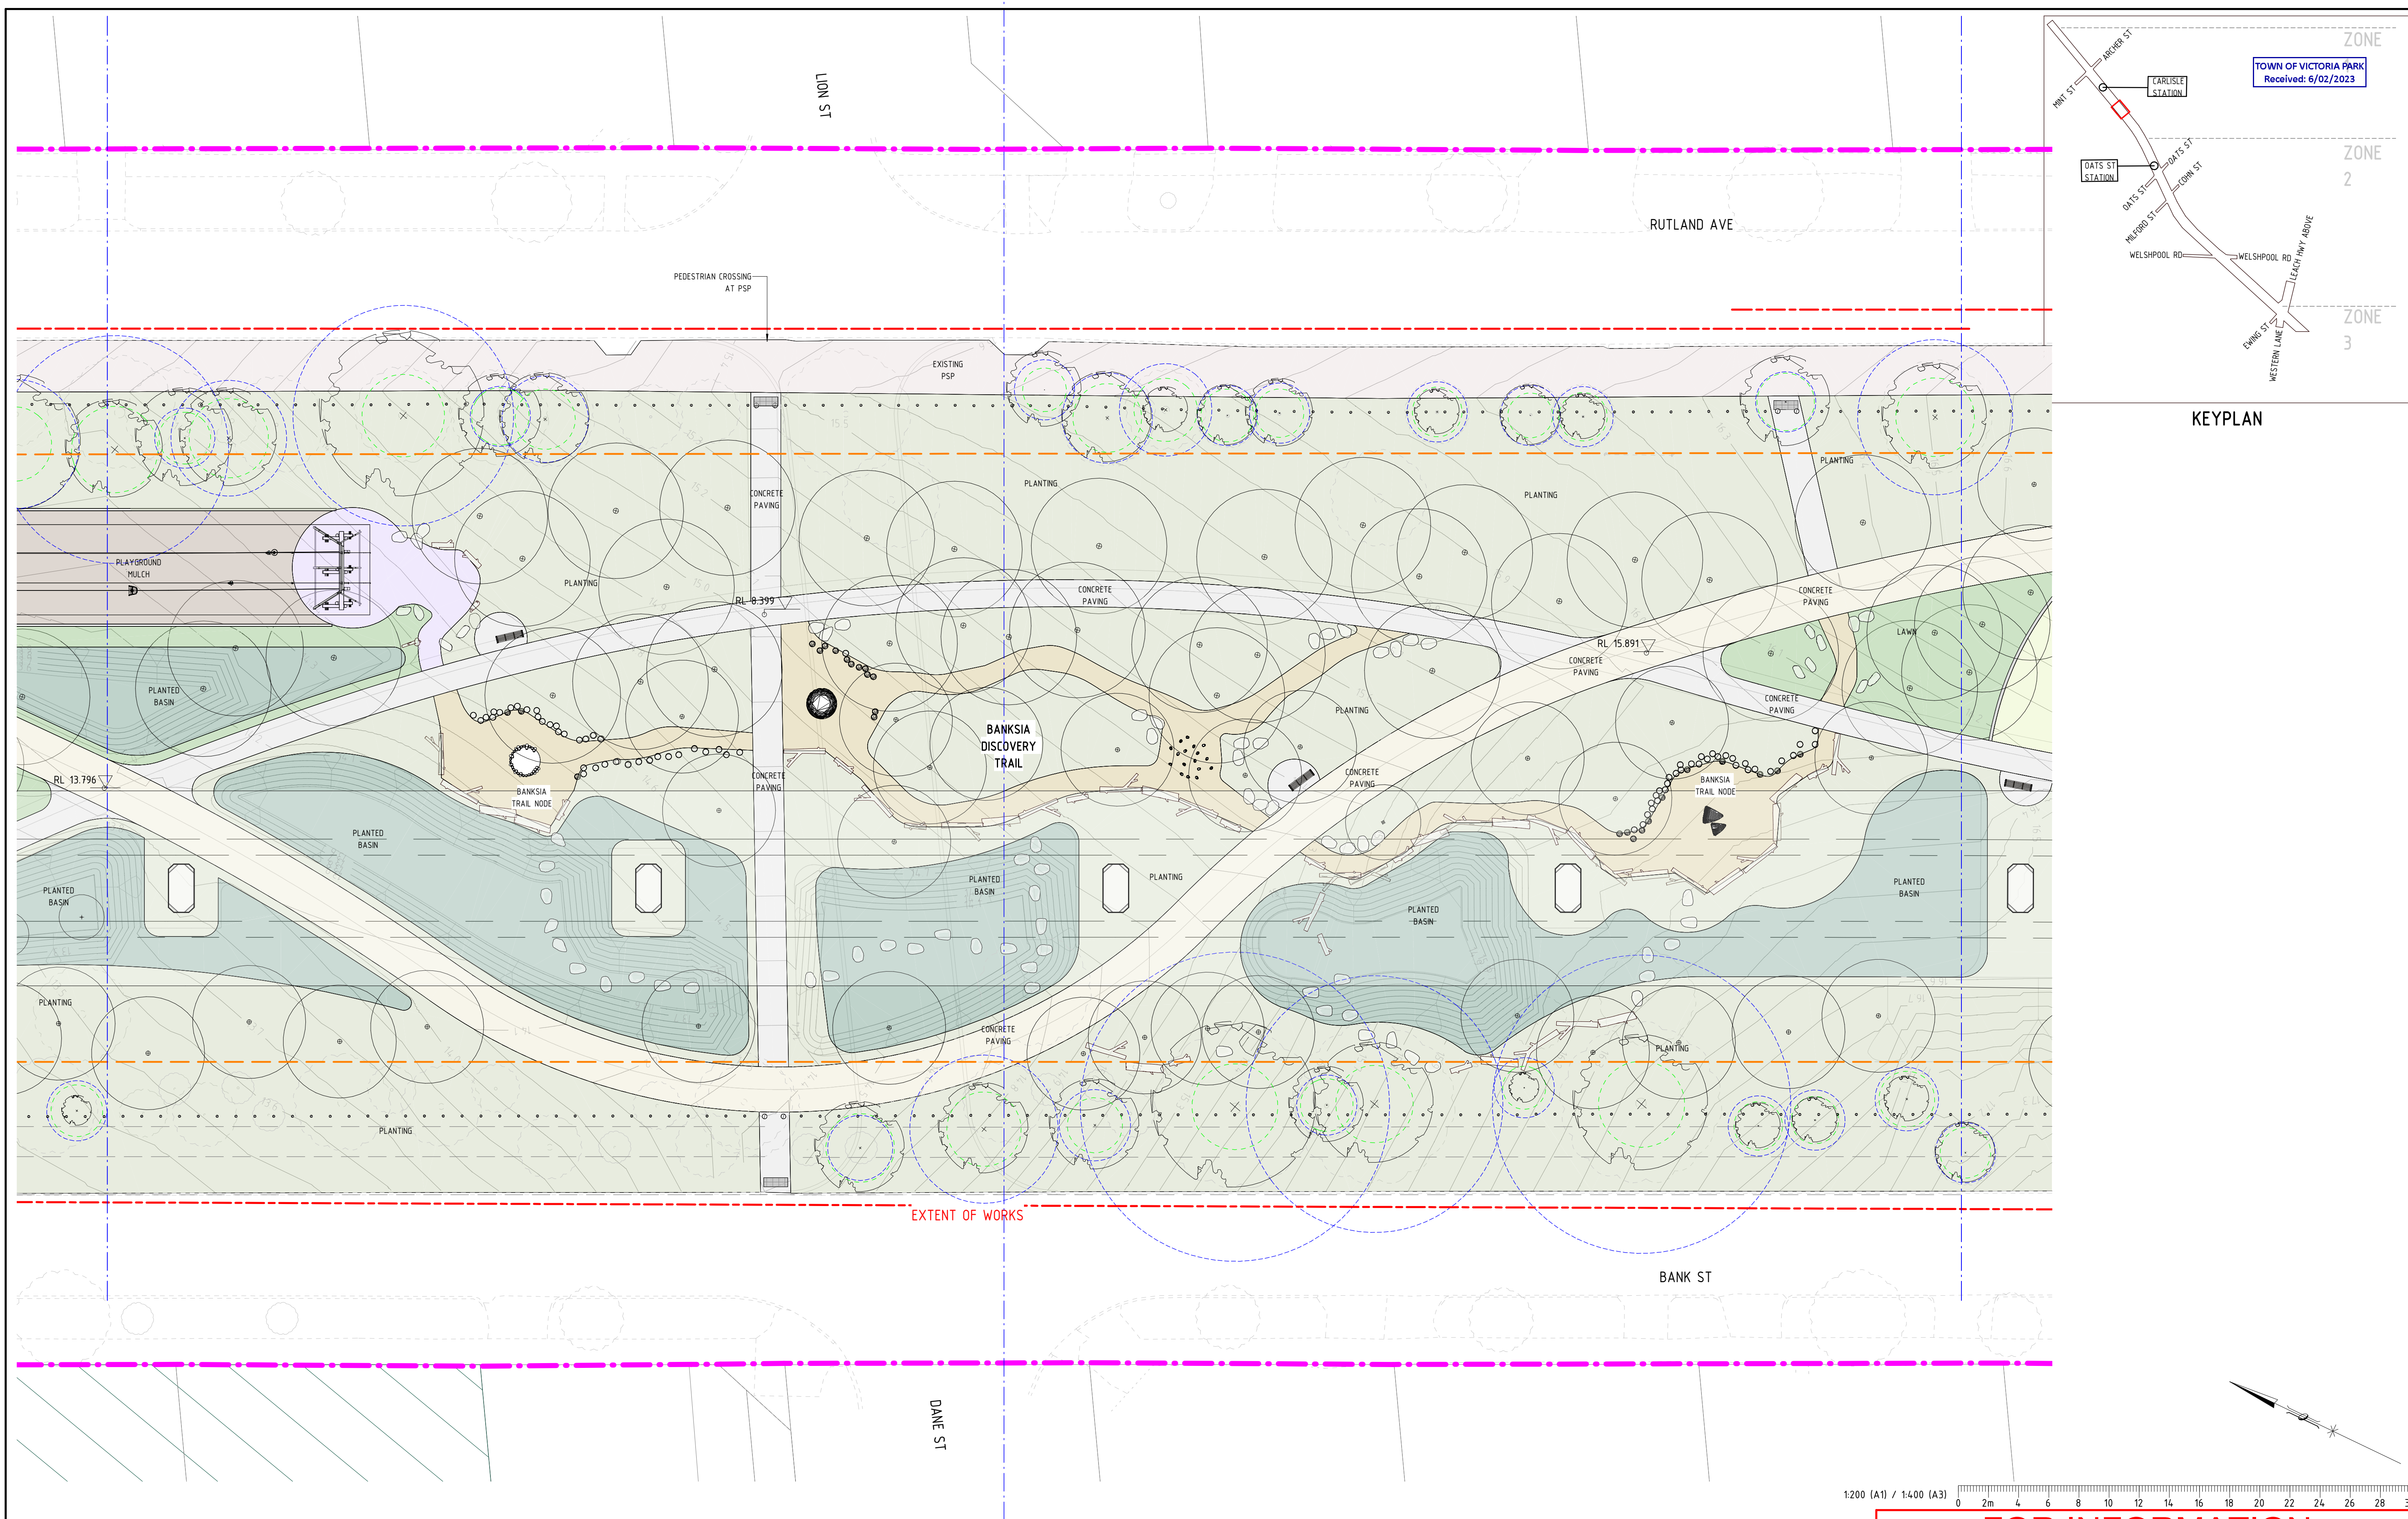


A0101	13.12.22	DEVELOPMENT APPLICATION					HAS	HAS	HG	JPD
REV	DATE						DSN	DRN	CHK	APP
		AMENDMENT								
ORIG SIZE A1		 AT ORIGINAL PLOT SIZE					This document must not be copied without PTA's written permission, and the contents thereof must not be imparted to a third party nor be used for any unauthorised purpose.			



VALIDATION	REFERENCES	SCALE	DESIGNED HAS
SIGNATURE		1 : 200	DRAWN HAS
			CHECKED HG
DATE		DATUM	APPROVED
DATE APPROVED		HORIZONTAL: PCG20 VERTICAL: AHD71	JPD DATE

 Government of Western Australia Public Transport Authority	VICTORIA PARK TO CANNING LEVEL CROSSING REMOVAL	
	ARMADALE LINE - URBAN DESIGN & LANDSCAPE GENERAL ARRANGEMENT - PACKAGE 1 GENERAL ARRANGEMENT PLAN - SHEET 8	
PTA Drawing No: 04-C-19-DA 0088		Rev:A01.01


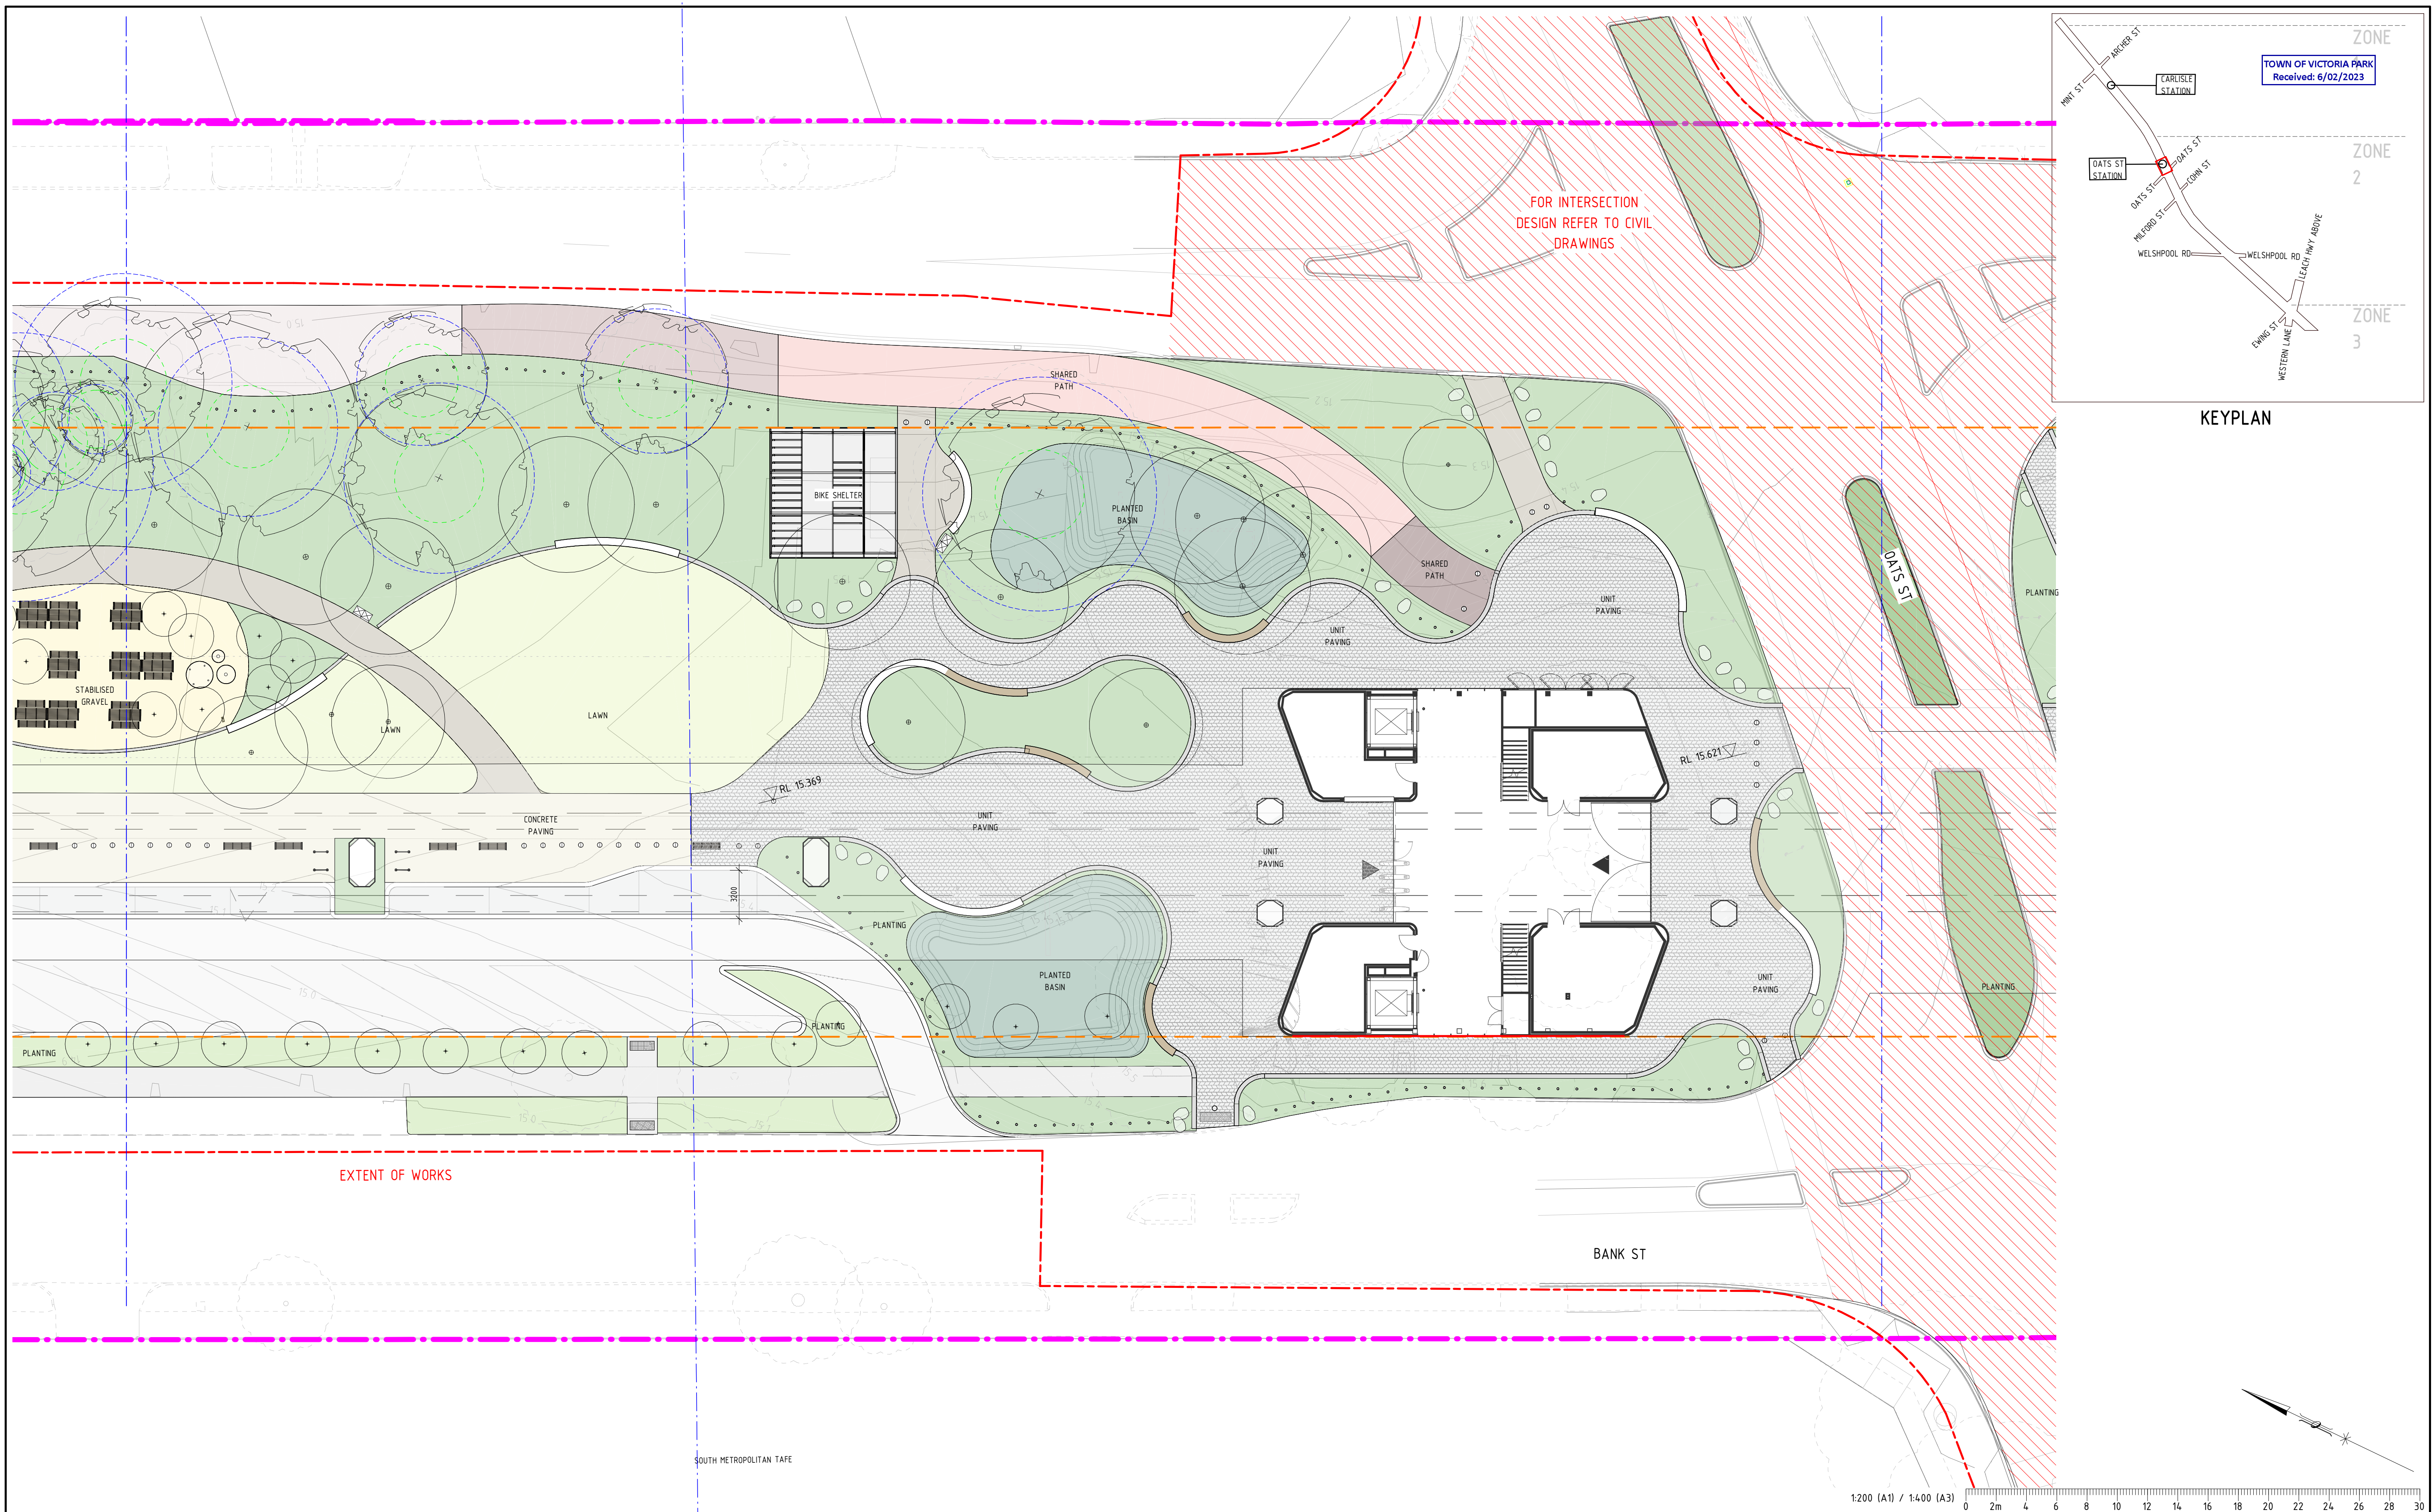


KEYPLAN


PRINT IN COLOUR

FOR INFORMATION

	</
--	--	----

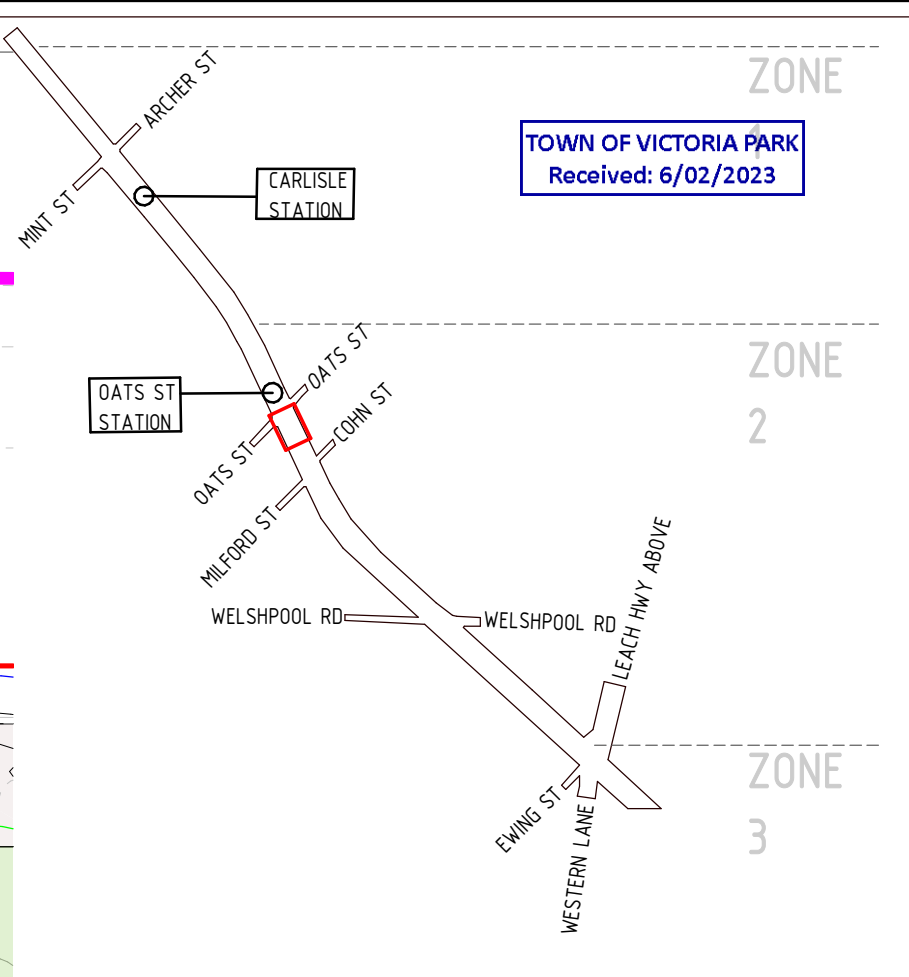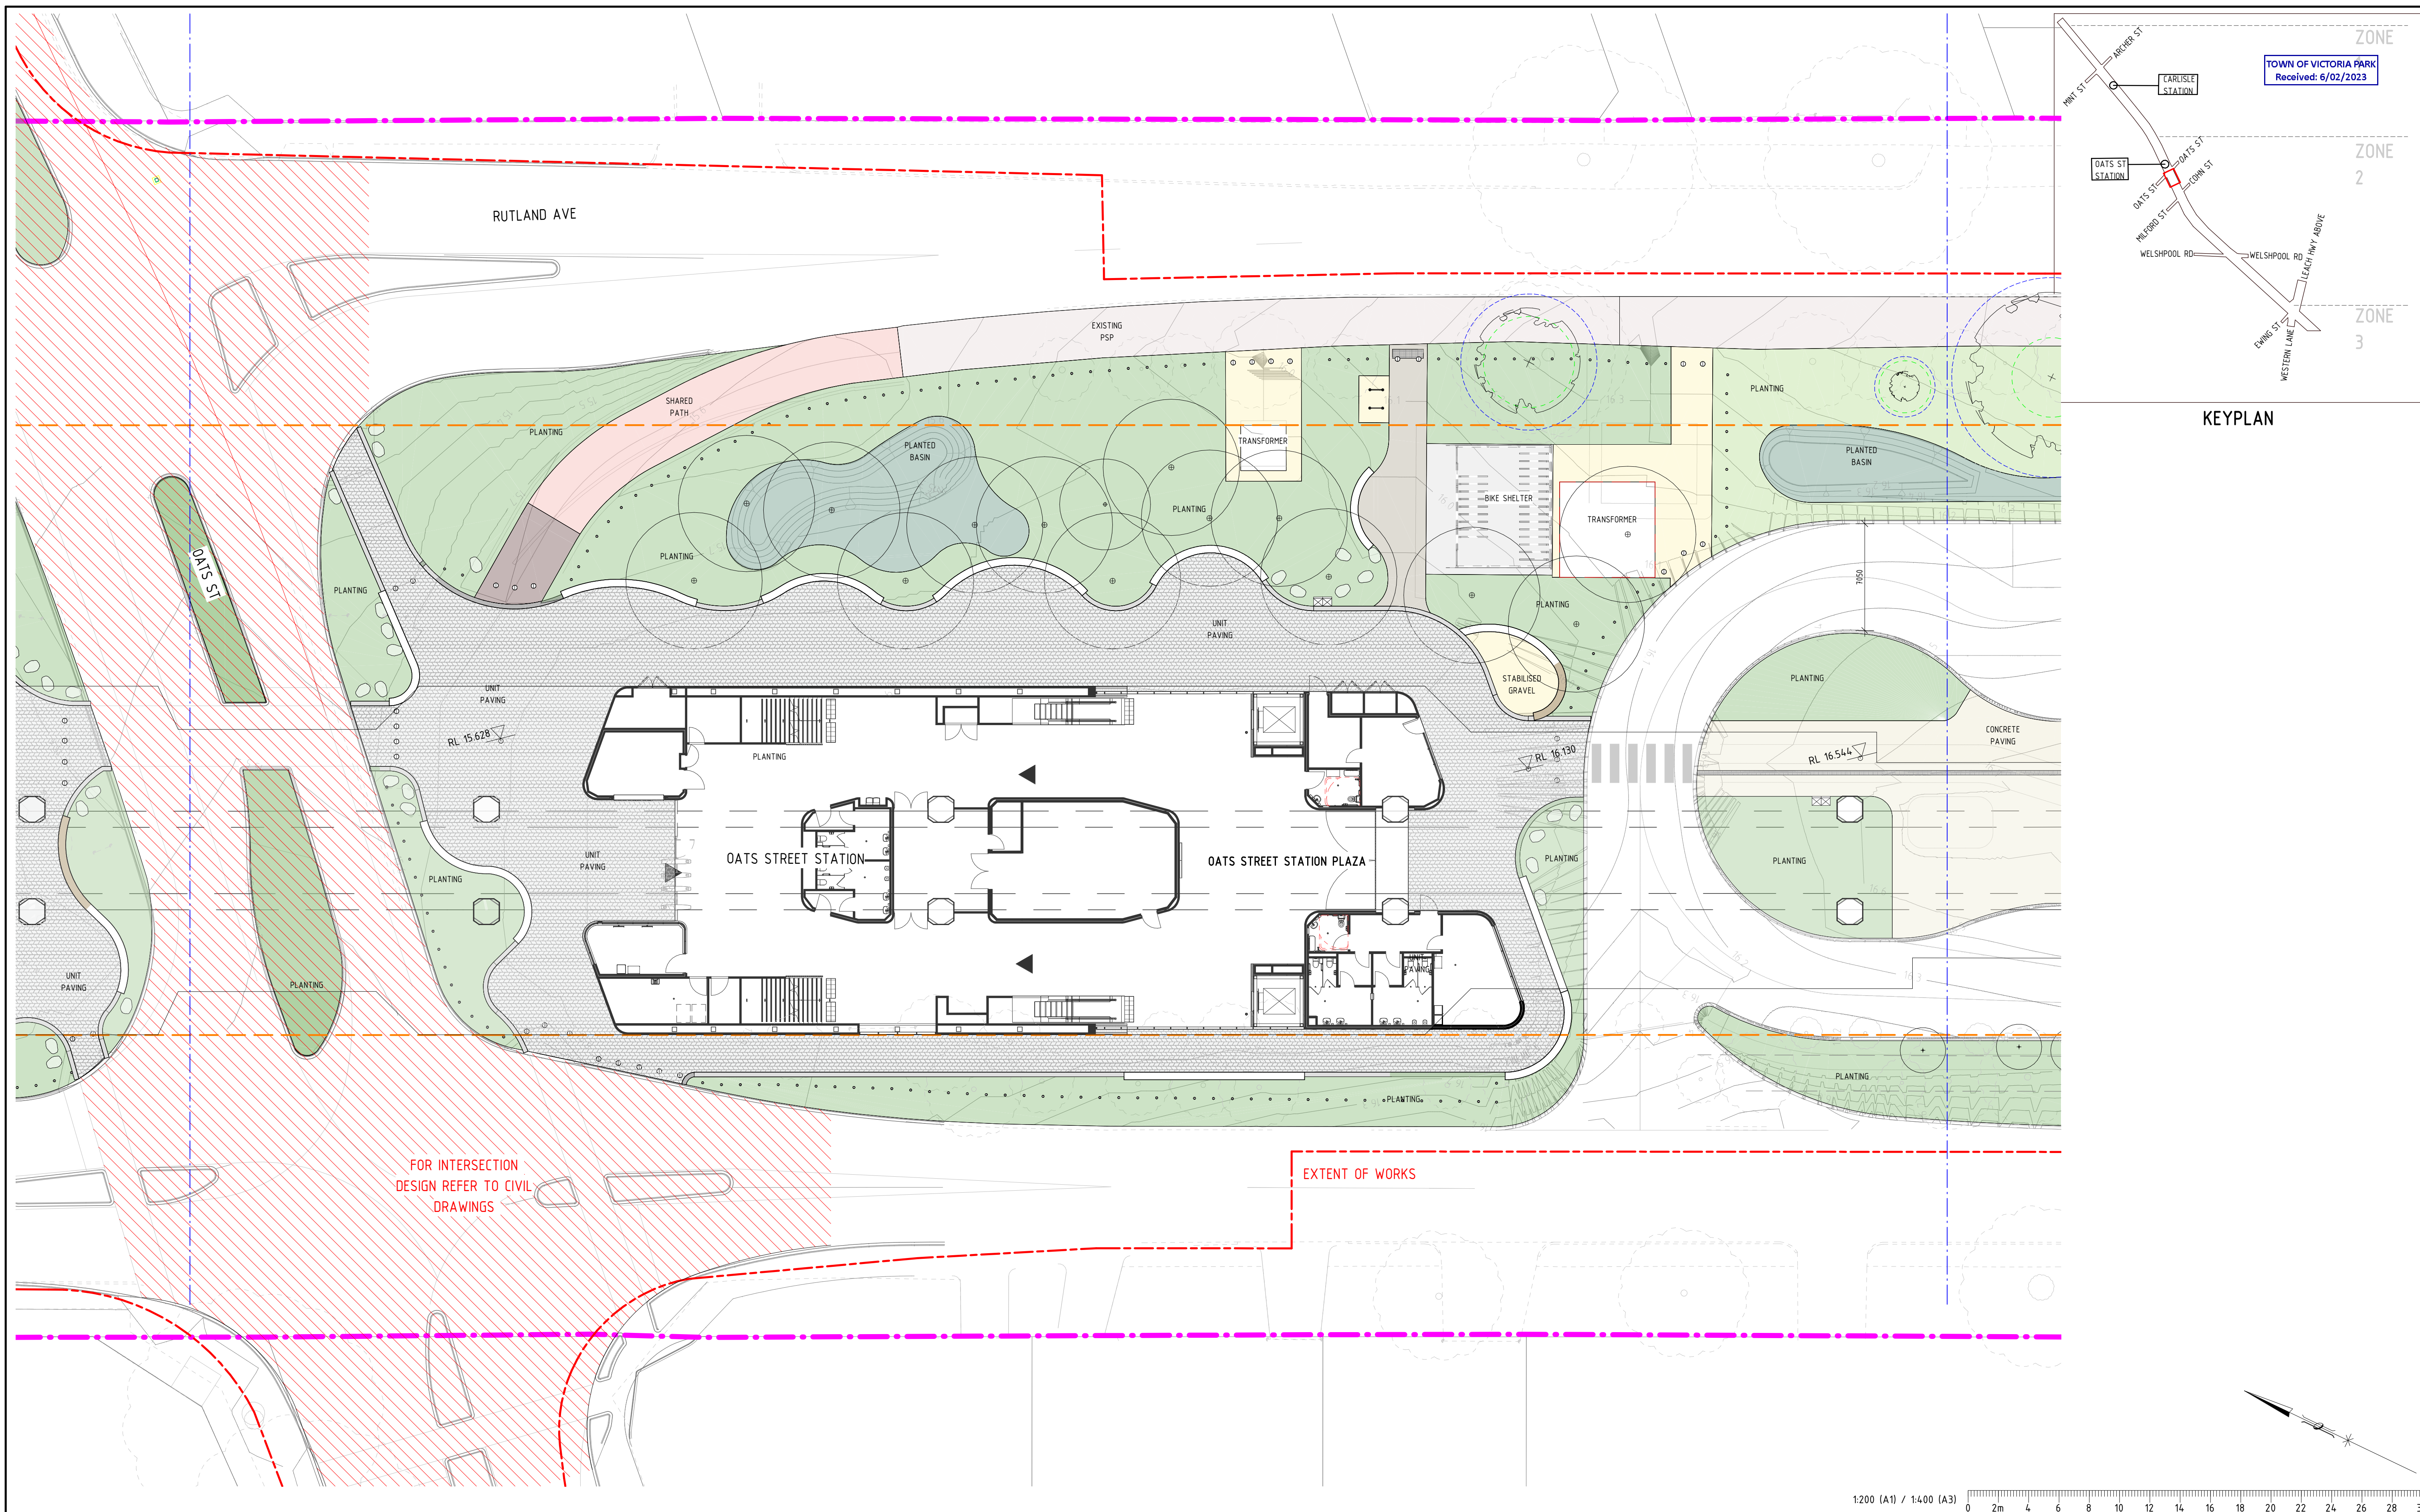


KEYPLAN

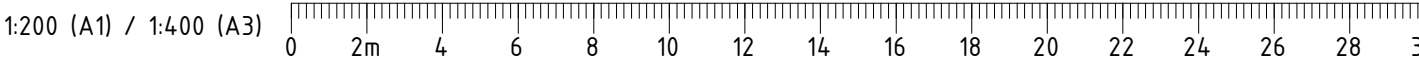

PRINT IN COLOUR

FOR INFORMATION

										 Government of Western Australia Public Transport Authority										VICTORIA PARK TO CANNING LEVEL CROSSING REMOVAL									
										ARMADALE LINE - URBAN DESIGN & LANDSCAPE																			
										GENERAL ARRANGEMENT - PACKAGE 1																			
										GENERAL ARRANGEMENT PLAN - SHEET 14																			
										PTA Drawing No: 04-C-19-DA 0094										RevA01.01									

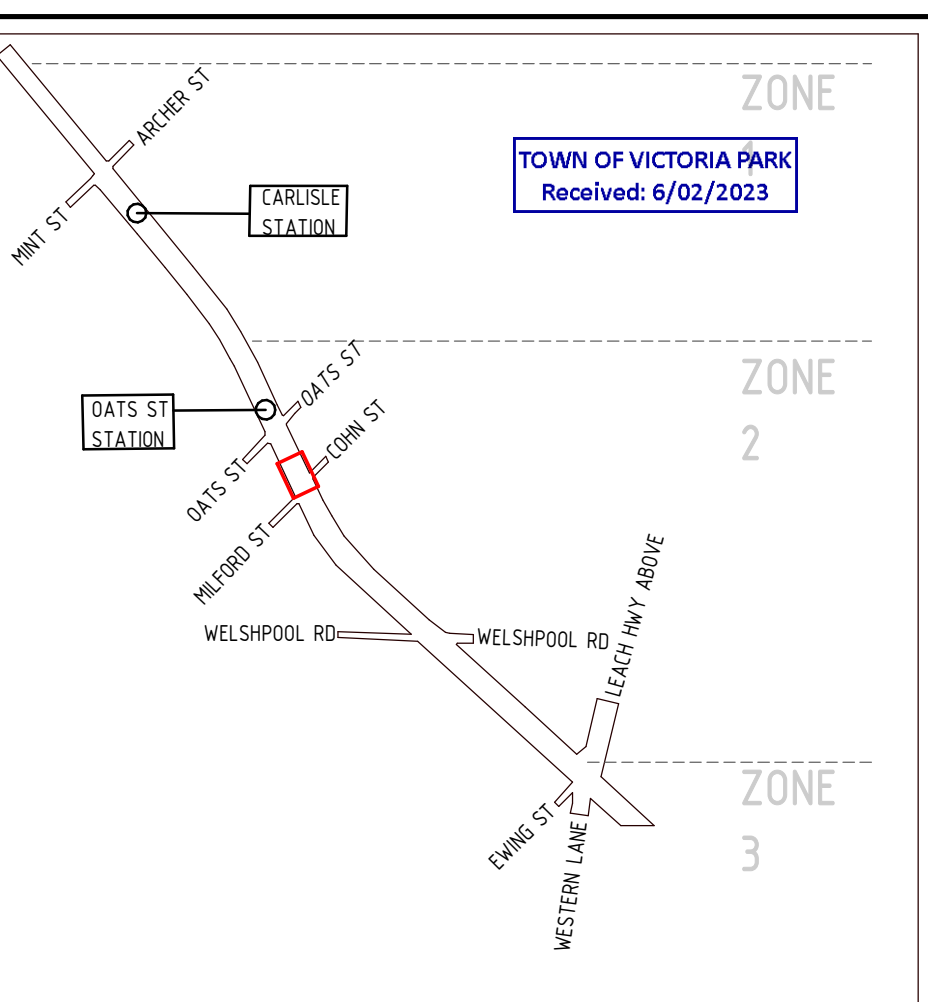

PRINT IN COLOUR

A01.01	13.12.22	DEVELOPMENT APPLICATION								HAS	HAS	HG	JPD	
REV	DATE	AMENDMENT								DSN	DRN	CHK	APP	
ORIG SIZE A1		0 10 20 30 40 50 100mm AT ORIGINAL PLOT SIZE							This document must not be copied without PTA's written permission, and the contents thereof must not be imparted to a third party nor be used for any unauthorised purpose.					



VALIDATION	REFERENCES	SCALE
SIGNATURE		1 : 200
DATE		DATUM
DATE APPROVED		HORIZONTAL: PCG20 VERTICAL: AHD71



DESIGNED	HAS
DRAWN	HAS
CHECKED	HG
APPROVED	JPD
DATE	

 Government of Western Australia Public Transport Authority	VICTORIA PARK TO CANNING	
	LEVEL CROSSING REMOVAL	
	ARMADALE LINE - URBAN DESIGN & LANDSCAPE	
	GENERAL ARRANGEMENT - PACKAGE 1	
GENERAL ARRANGEMENT PLAN - SHEET 15		
PTA Drawing No: 04-C-19-DA 0095		Rev:A01.01

This architectural section drawing illustrates a transit station design. Two trains are shown on an elevated track. Below the tracks are platform areas with stairs leading down to a ground-level building. The building has a brick facade and large windows. The surrounding landscape includes trees, cars, and pedestrians, indicating a multi-modal transit hub. Labels at the bottom identify 'EXISTING ROAD', 'PLANTING', 'UNIT PAVING', 'EXISTING PSP', and 'EXISTING ROAD'.

REFERENCE DESIGN

 Government of Western Australia Public Transport Authority	VICTORIA PARK TO CANNING LEVEL CROSSING REMOVAL	
	ARMADALE LINE - URBAN DESIGN & LANDSCAPE	
	PACKAGE 1 - OATS STREET	
	SITE SECTIONS - SHEET 5 - OATS STREET STATION	
	PTA Drawing No:	04-C-19-DA 0196

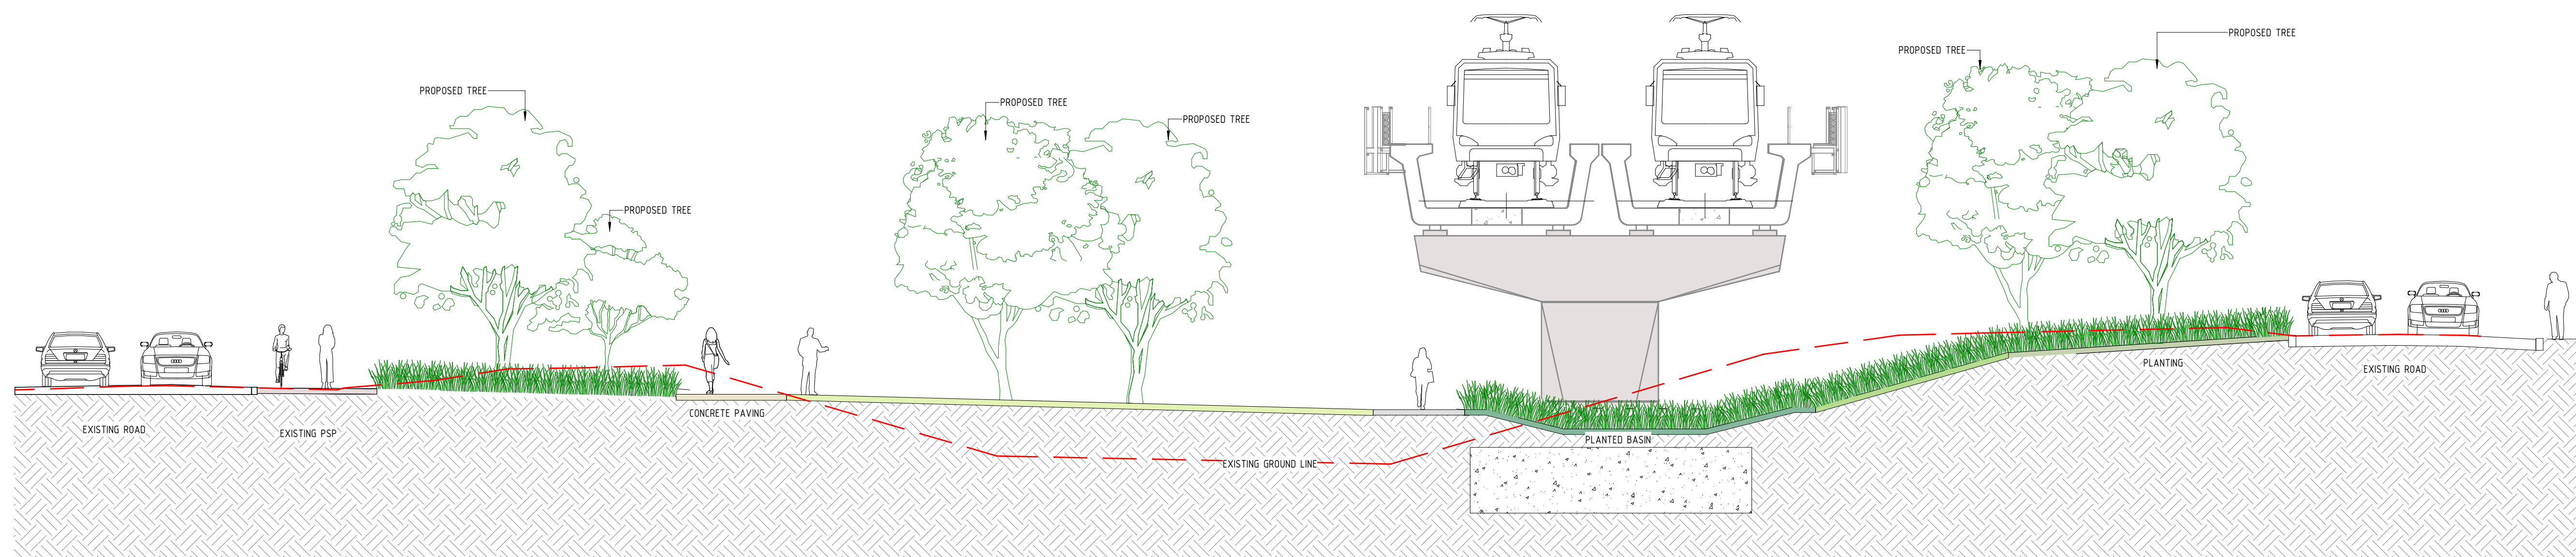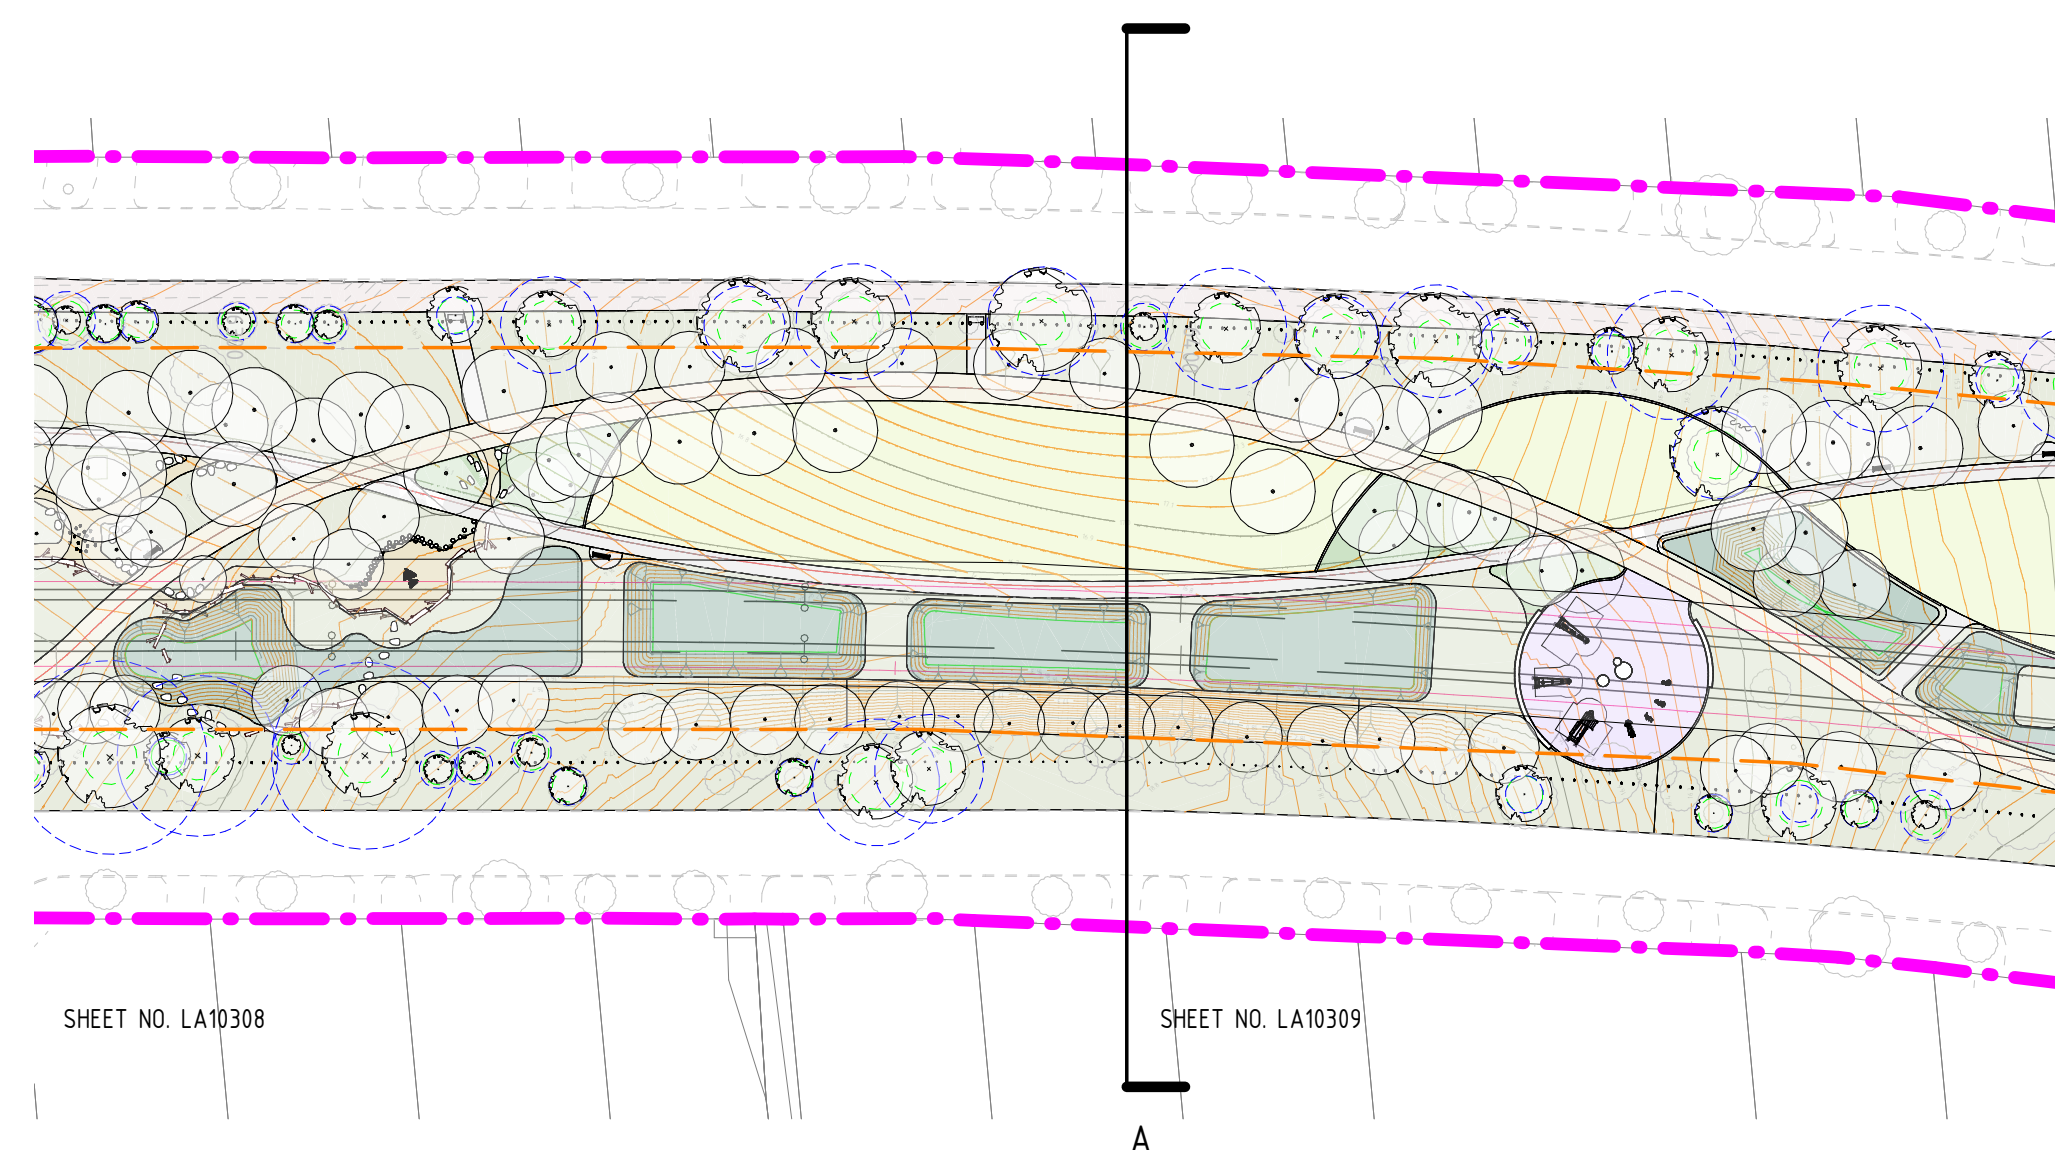

A P1 CORRIDOR SECTION A
--- 1 : 100

PLANTING

LAWN

CONCRETE PAVING

1:200 (A1) / 1:400 (A3)

PRINT IN COLOUR

REFERENCE DESIGN

[illegible]



REFERENCE DESIGN

CAD DRAWING PATHNAME Autodesk Docs://AU-PS129931 - Inner Armadale Line Level Crossing - B22 - C22/1XB-P1-70-GN-CI-DI-M3D-00001.rvt